

EAST FACING ELEVATION

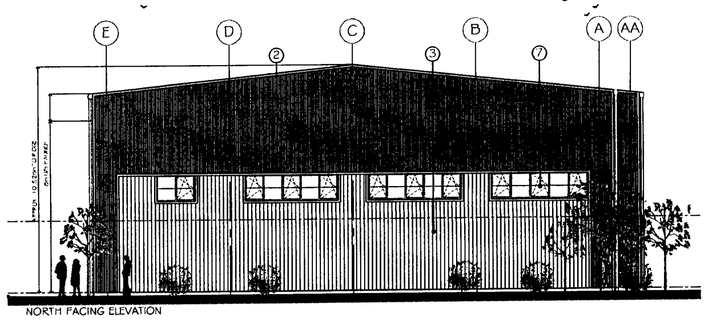

NORTH FACING ELEVATION

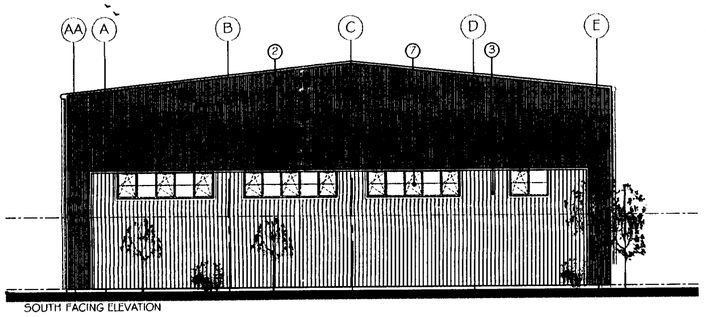

SOUTH FACING ELEVATION

1. Feature Entrance Canopy
2. Vertical Cladded Panel (type 1 TBC)
3. Vertical Cladded Panel (type 2 TBC)
4. Vertically Opening Vehicular Door with Vision Panels
5. Possible Future Entrance Detail
6. Warehouse Personnel Entrance
7. Tilt and Turn Opening Windows
8. Unit Main Entrance
9. Cladded Roof
10. Glazing to Stairwell

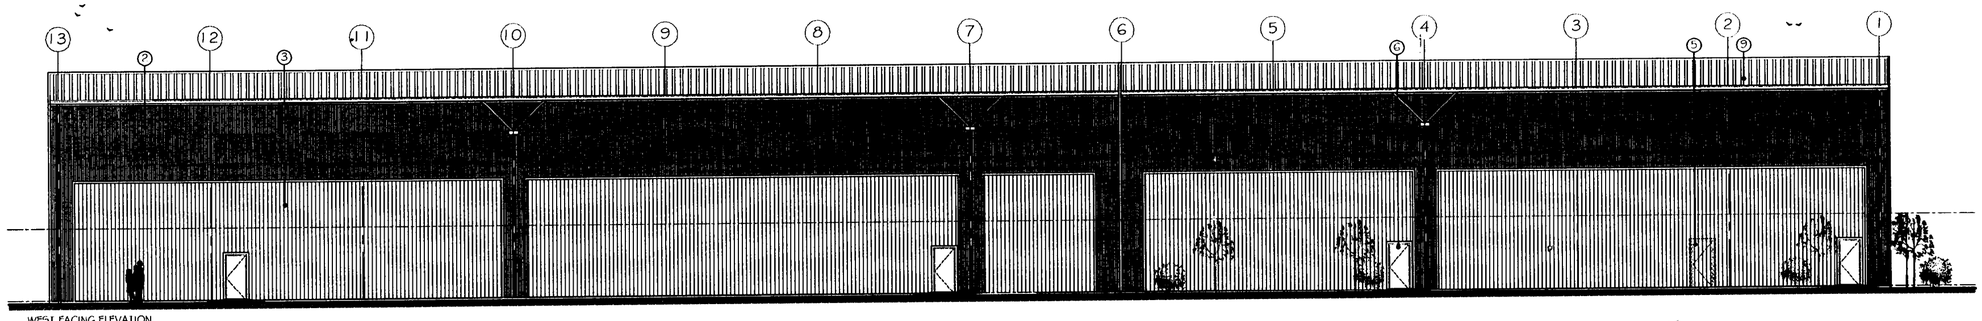

WEST FACING ELEVATION

PLANNING

27 MAR 2008

Amended

Revision	Description	Date
B	SCALE / PAGE SIZE CLARIFIED. RIDGE HEIGHT SHOWN	25.03.08
A	ROOF RAISED TO ALLOW FOR 8M TO U'SIDE OF HAUNCH. FIRST FLOOR WINDOWS ADDED TO SOUTH ELEVATION. EAST ELEVATION ENTRANCES AMENDED	16/11/07

PLANNING

PZ VI Architects & Designers
21 Ralli Courts, West Riverside, Manchester M3 5FT
Tel: 0161 839 6645 Fax: 0161 839 6648
E mail:jalbutt@pzvi-architects.co.uk

Project: DALLIMORE ROAD INDUSTRIAL DEVELOPMENT

Client: BIRCHFIELD ESTATES

Drawing Title: PROPOSED ELEVATIONS

Drawing No: NN284 / PL / 03

Rev: B

Drawn By: A.D.F.

Checked: J.Albutt

Scale: 1:200 @ A2

Date: 01.09.07

PLANNING