PLANNING
RECEIVED
28 FEB 2008

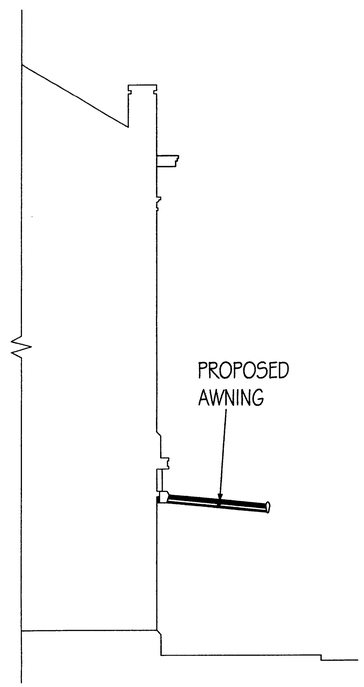

WEST ELEVATION



SOUTH ELEVATION

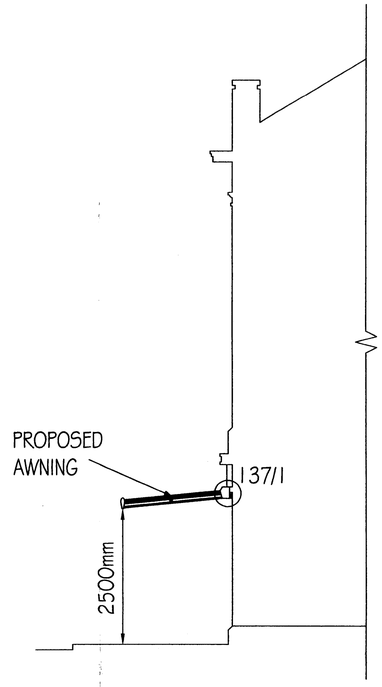

EAST ELEVATION

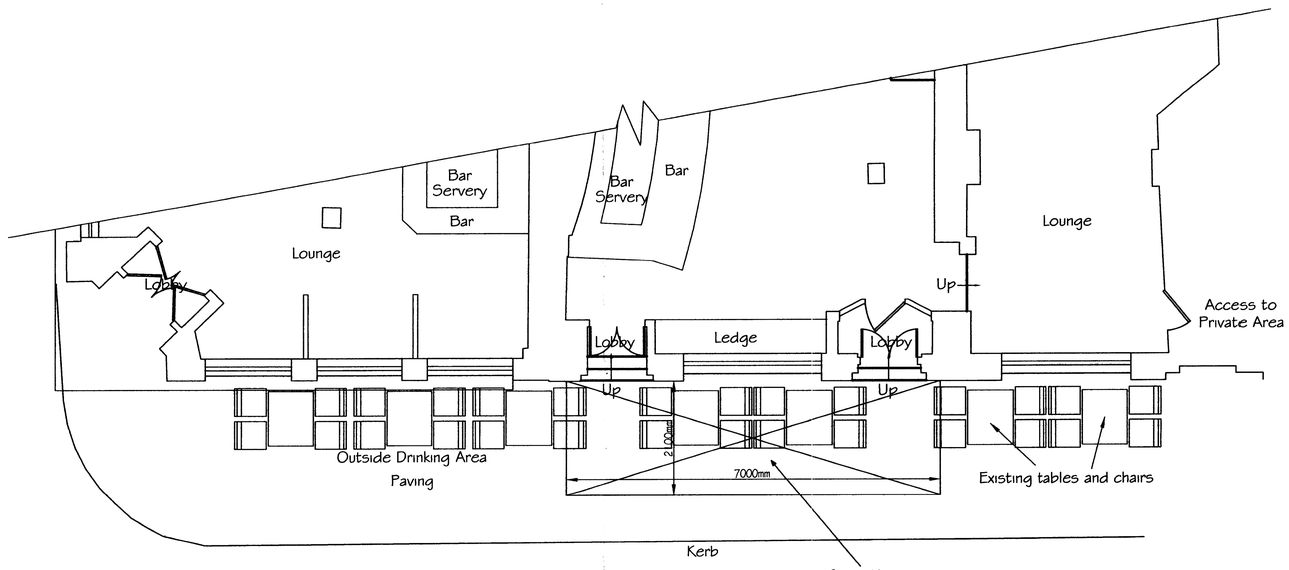

GROUND FLOOR PLAN

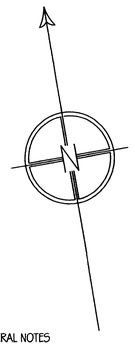

GENERAL NOTES

Blind - Burgundy coloured woven acrylic fibre.

Electronically operated fully retractable awning

All metal to be powder coated black

Surface mounted on twin heavy duty mount tubes to stone facing wall.

Low level lighting installation to be switched from behind bar

External heaters - locally controlled with timer switches, master switch behind bar.

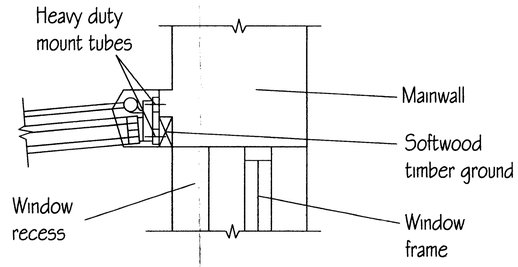

137 / 1
AWNING FIXING DETAIL
SCALE 1 : 10

NOTES:
This drawing is not to be scaled.
The Contractor to take all necessary dimensions and levels from site.

Revisions

EXTERNAL AWNING
AS PROPOSED

Drawing

THE CROWN & ANCHOR
CATEATON STREET
MANCHESTER
JOSEPH HOLT Ltd

Project

NOV 07 1 : 50

Date Scale

BOWERDESIGN architects
Craycombe House
73a Bold Street
Altrincham
Cheshire
WA14 2ES
Tel: 0161 927 9533
Fax: 0161 927 9534
mail@bower-design.co.uk

Drawing Number 4572 / 137