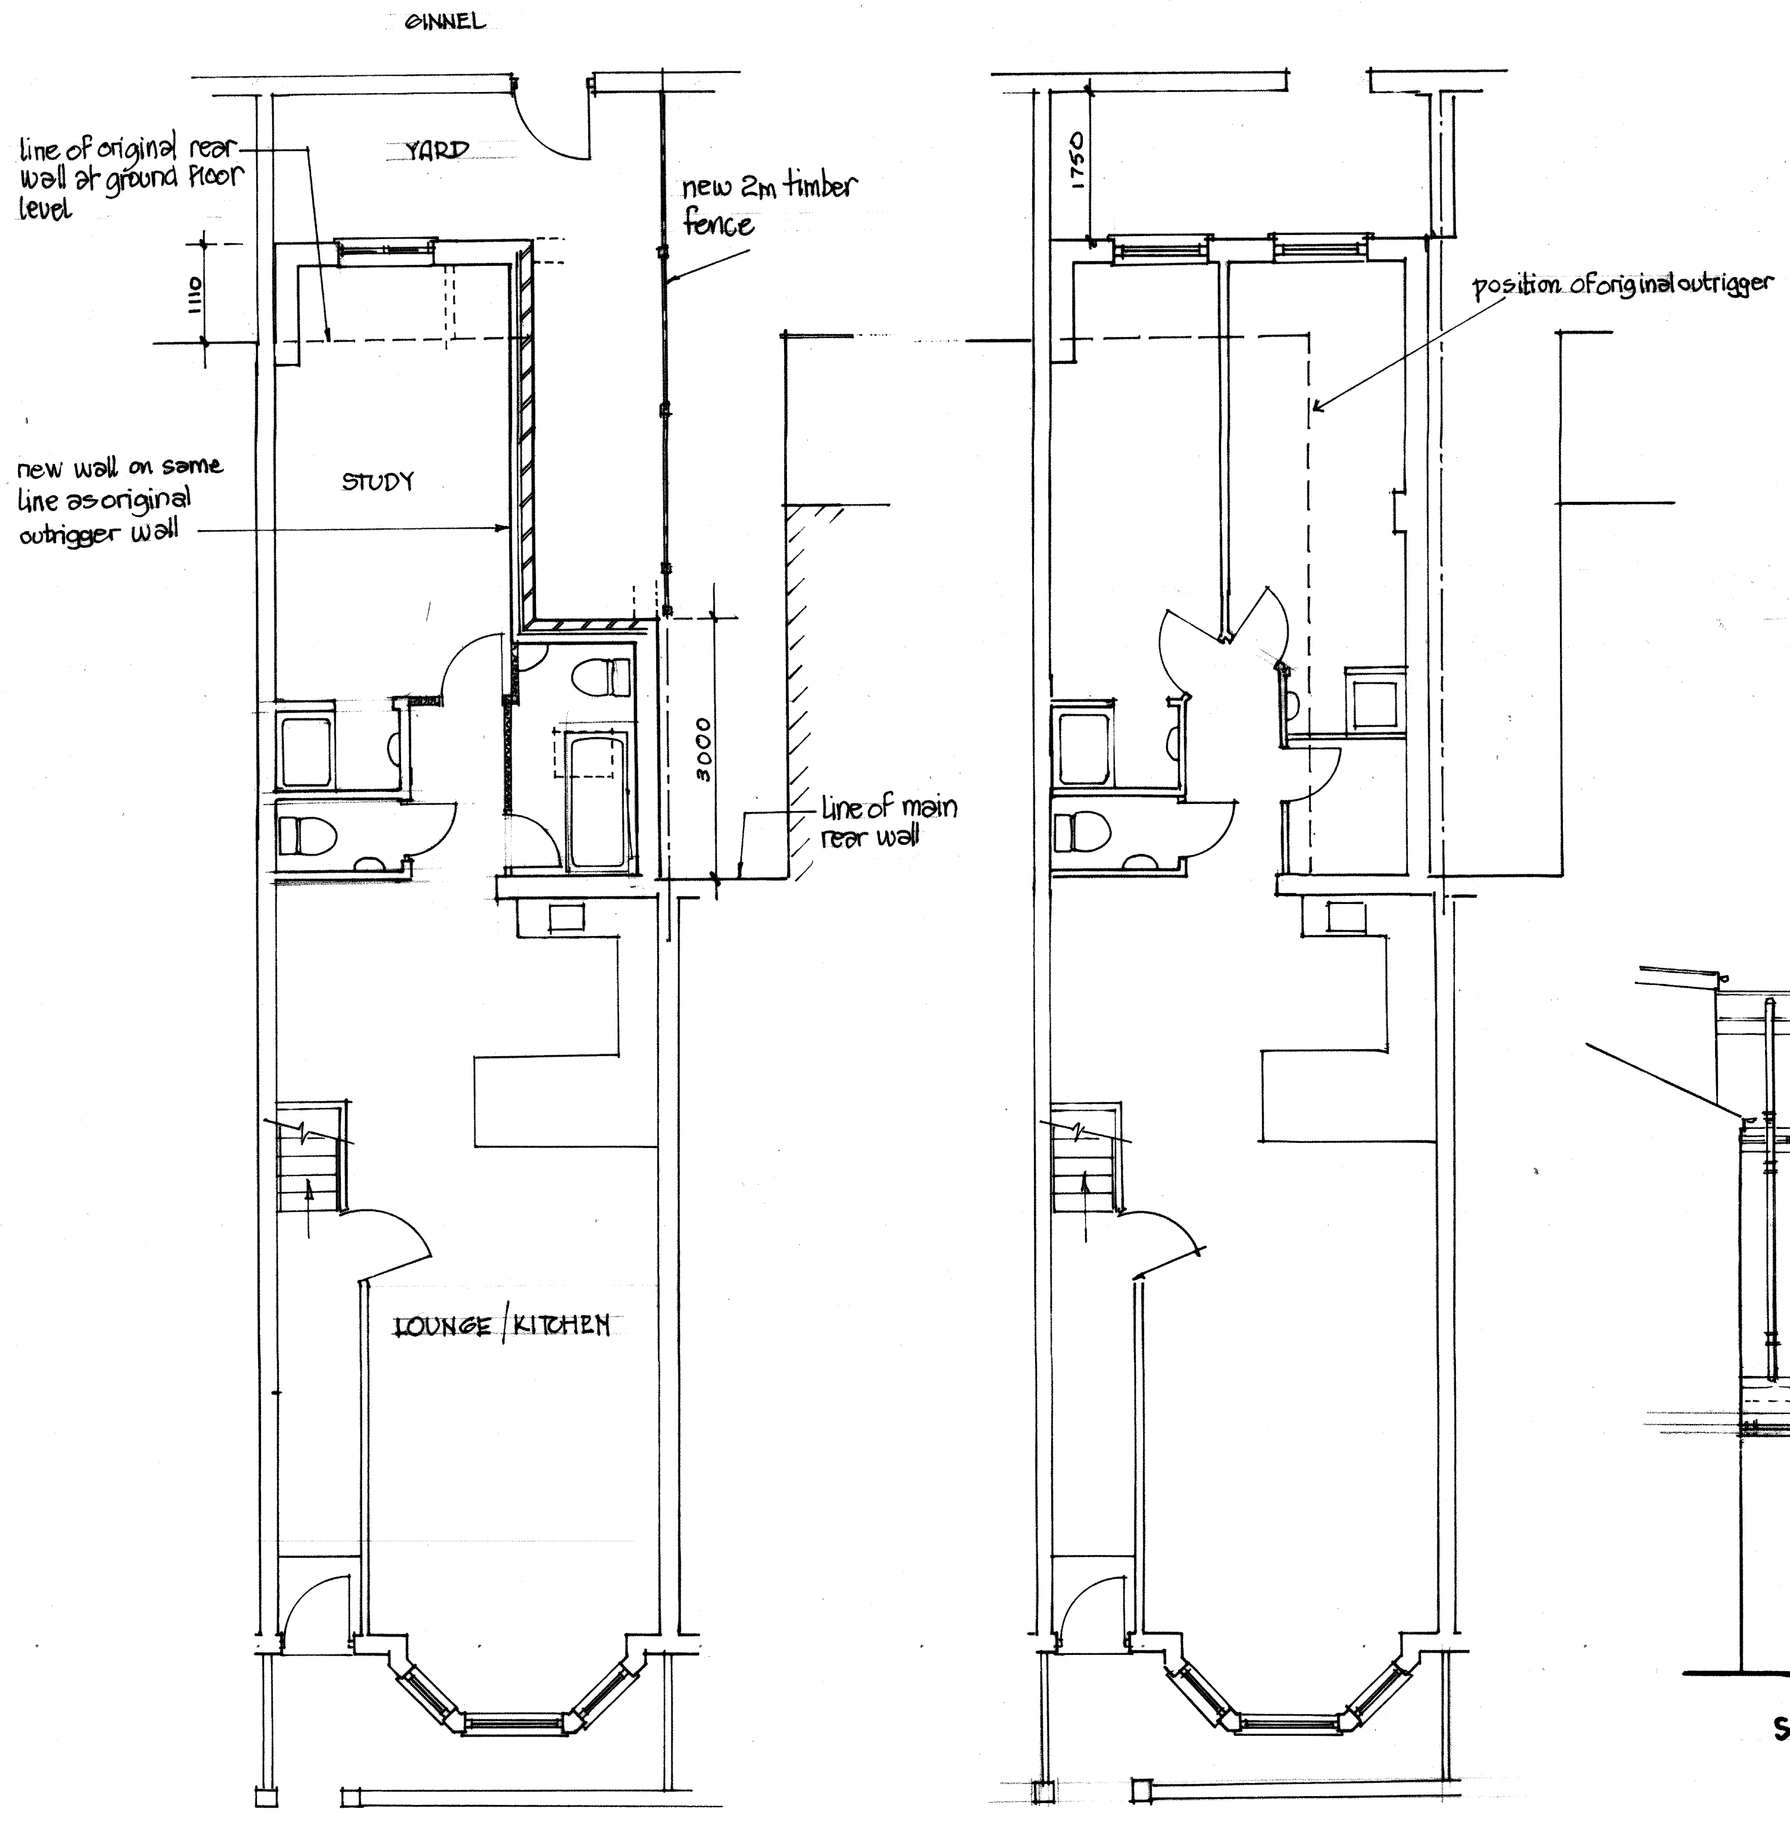

PROPOSED GROUND FLOOR PLAN

EXISTING GROUND FLOOR PLAN

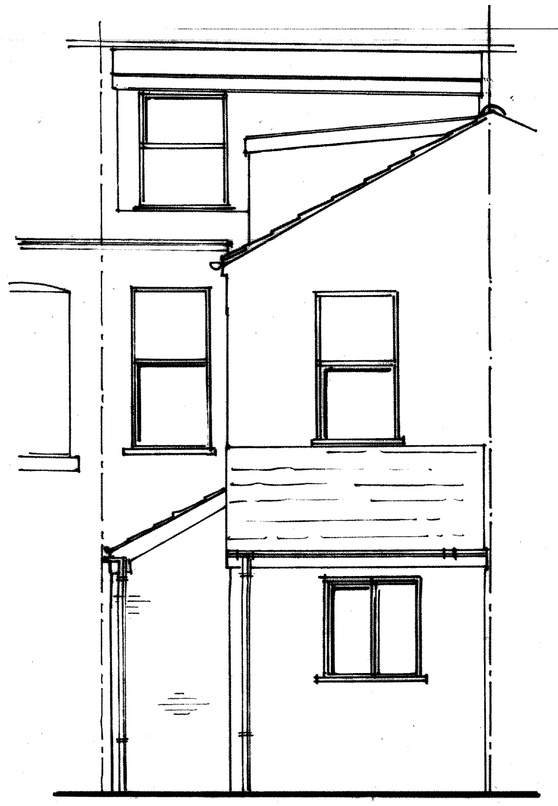

REAR ELEVATION

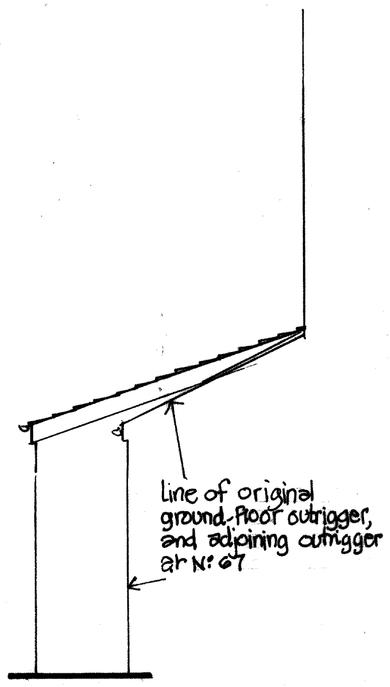

SIDE TO No 67 (UNCHANGED)

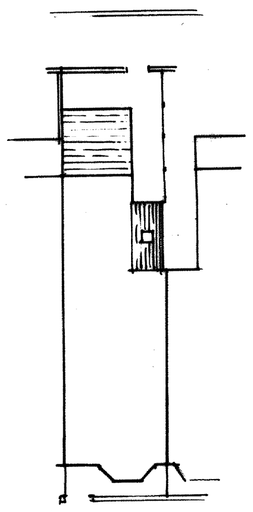

SITE PLAN 1:200

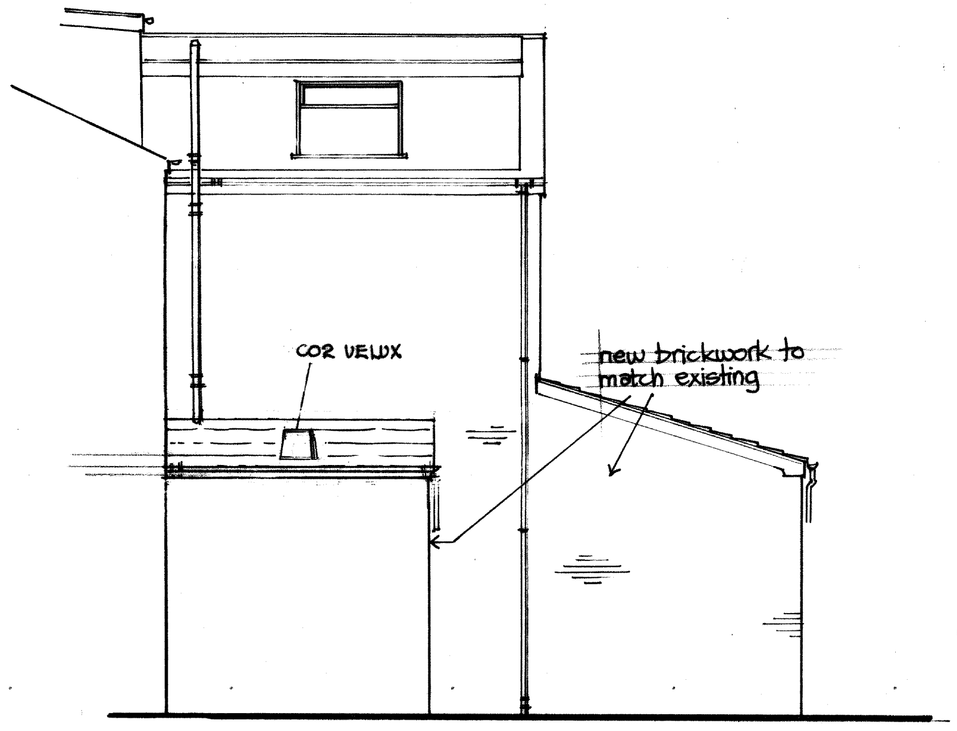

SIDE TO No 71

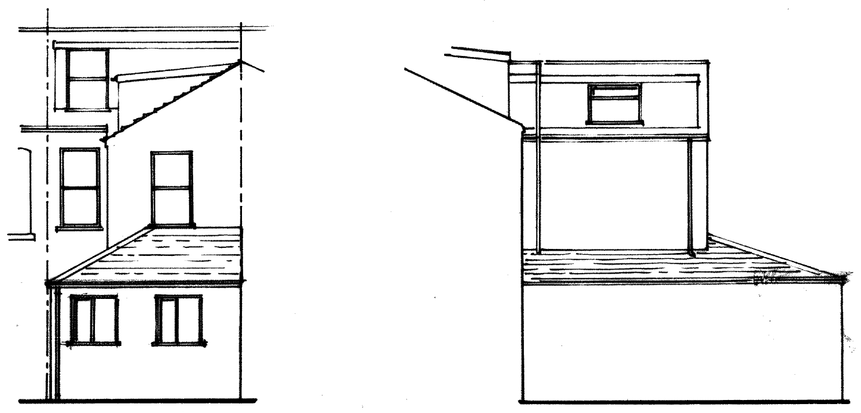

EXISTING REAR AND SIDE ELEVATIONS 1:100

69, FURNESS ROAD, FALLOWFIELD : 1:50
ALTERATIONS TO GROUND FLOOR EXTENSION