

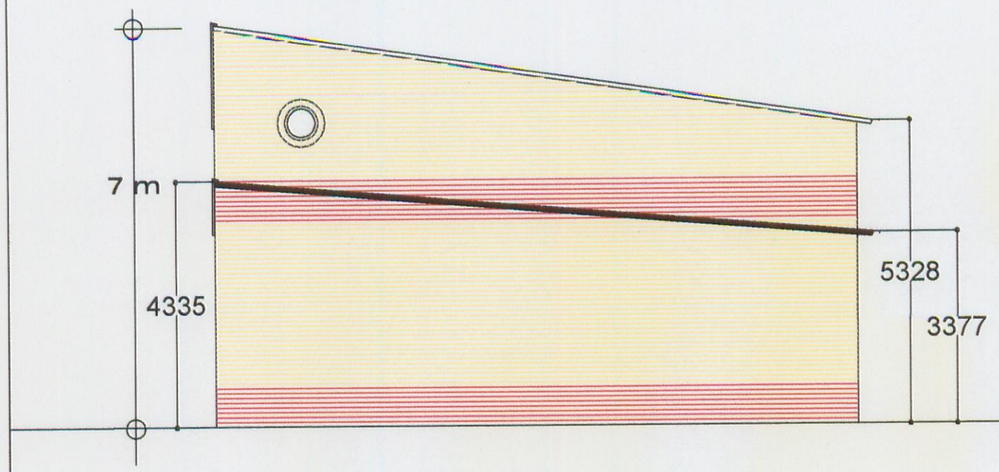


PROPOSED
ELEVATION ELEVATION

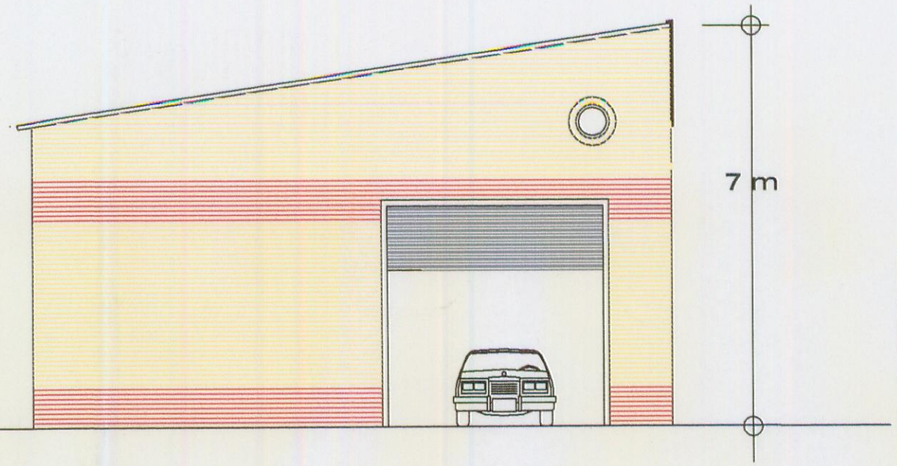

PROPOSED
SIDE ELEVATION(alleyway)

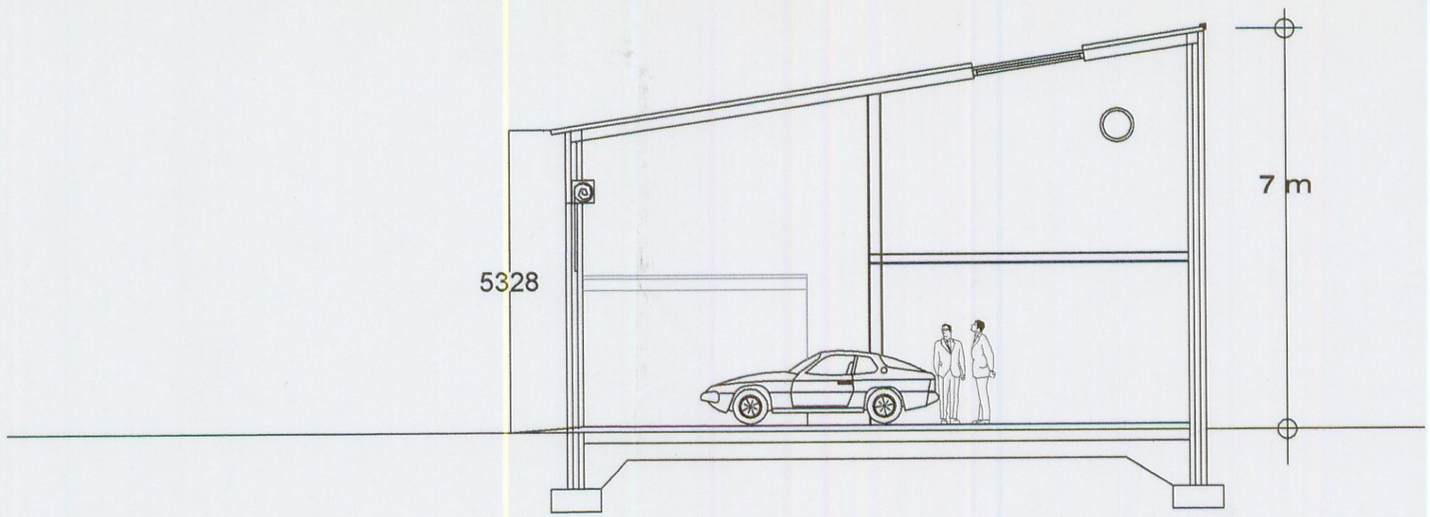

PROPOSED CROSS SECTION

PLANNING
ACK'D
REPLIED
RECD - 4 AUG 2009
M
M
M
FOR ACTION

STUDIO N.G Limited
Tel: 0161-419 9757

CLIENT
Longsight Garage
Greville St Manchester

Architects
Studio NG Ltd
4 Rutters Lane
Hazel Grove
Stockport
SK7 5AY
Tel: 0161-419 - 9757
studio_ng@hotmail.co.uk

DRAWING TITLE
PROPOSED Side elevations

DRAWING NO MOT

SCALE 1:200
DATE 16.11.01