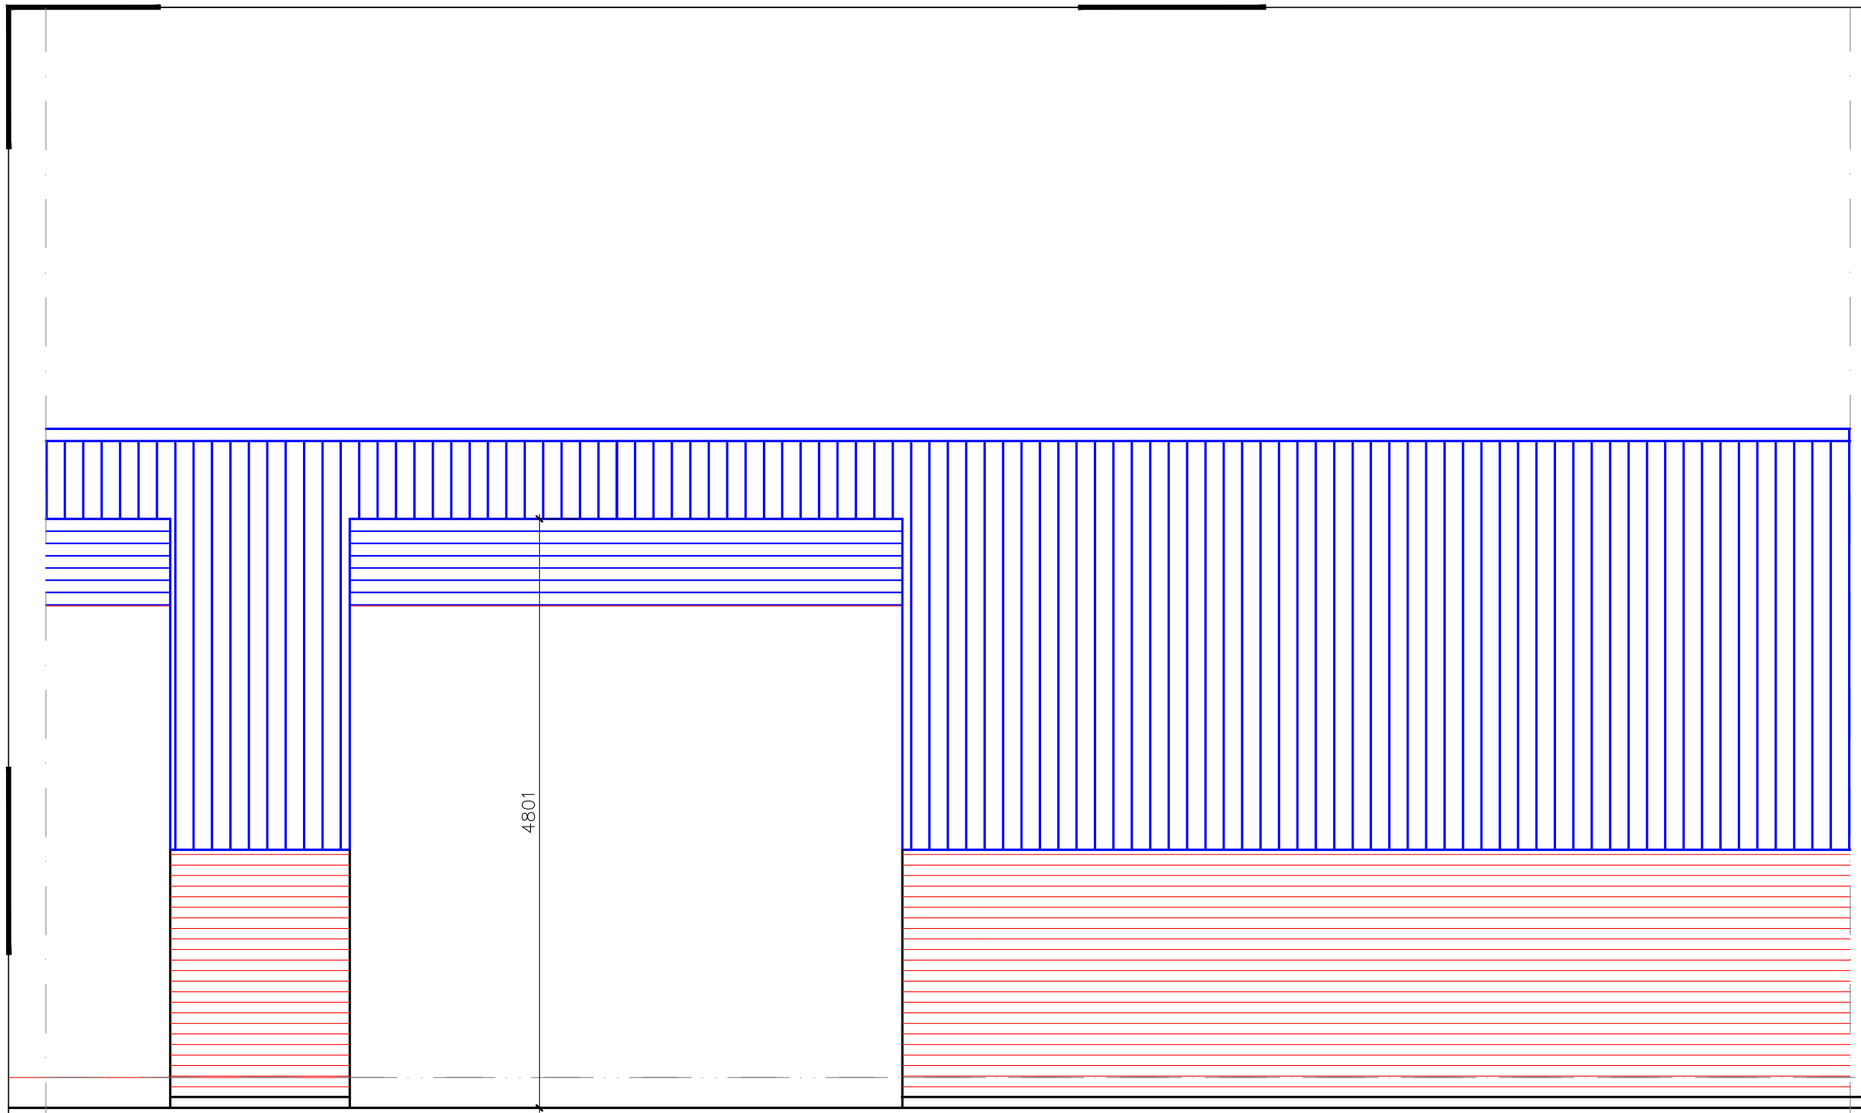

EXISTING FRONT ELEVATION

NOTES:

KEY

FOR PLANNING ONLY

Windows OLE Object

Windows OLE Object

Rev : ..

Date:MARCH 2014

PROJECT: Unit 3 Olympia Trading Center.
M.O.T
MANCHESTER

TITLE: EXISTING FRONT ELEVATION

Scale: 1:50

Date: MARCH 2014

Dwg. No: 04

REV	DATE	DESCRIPTION
..	..	....

Arch Designs.

Tel: 07910600970

Project: Unit 3 Olympia Trading Center.