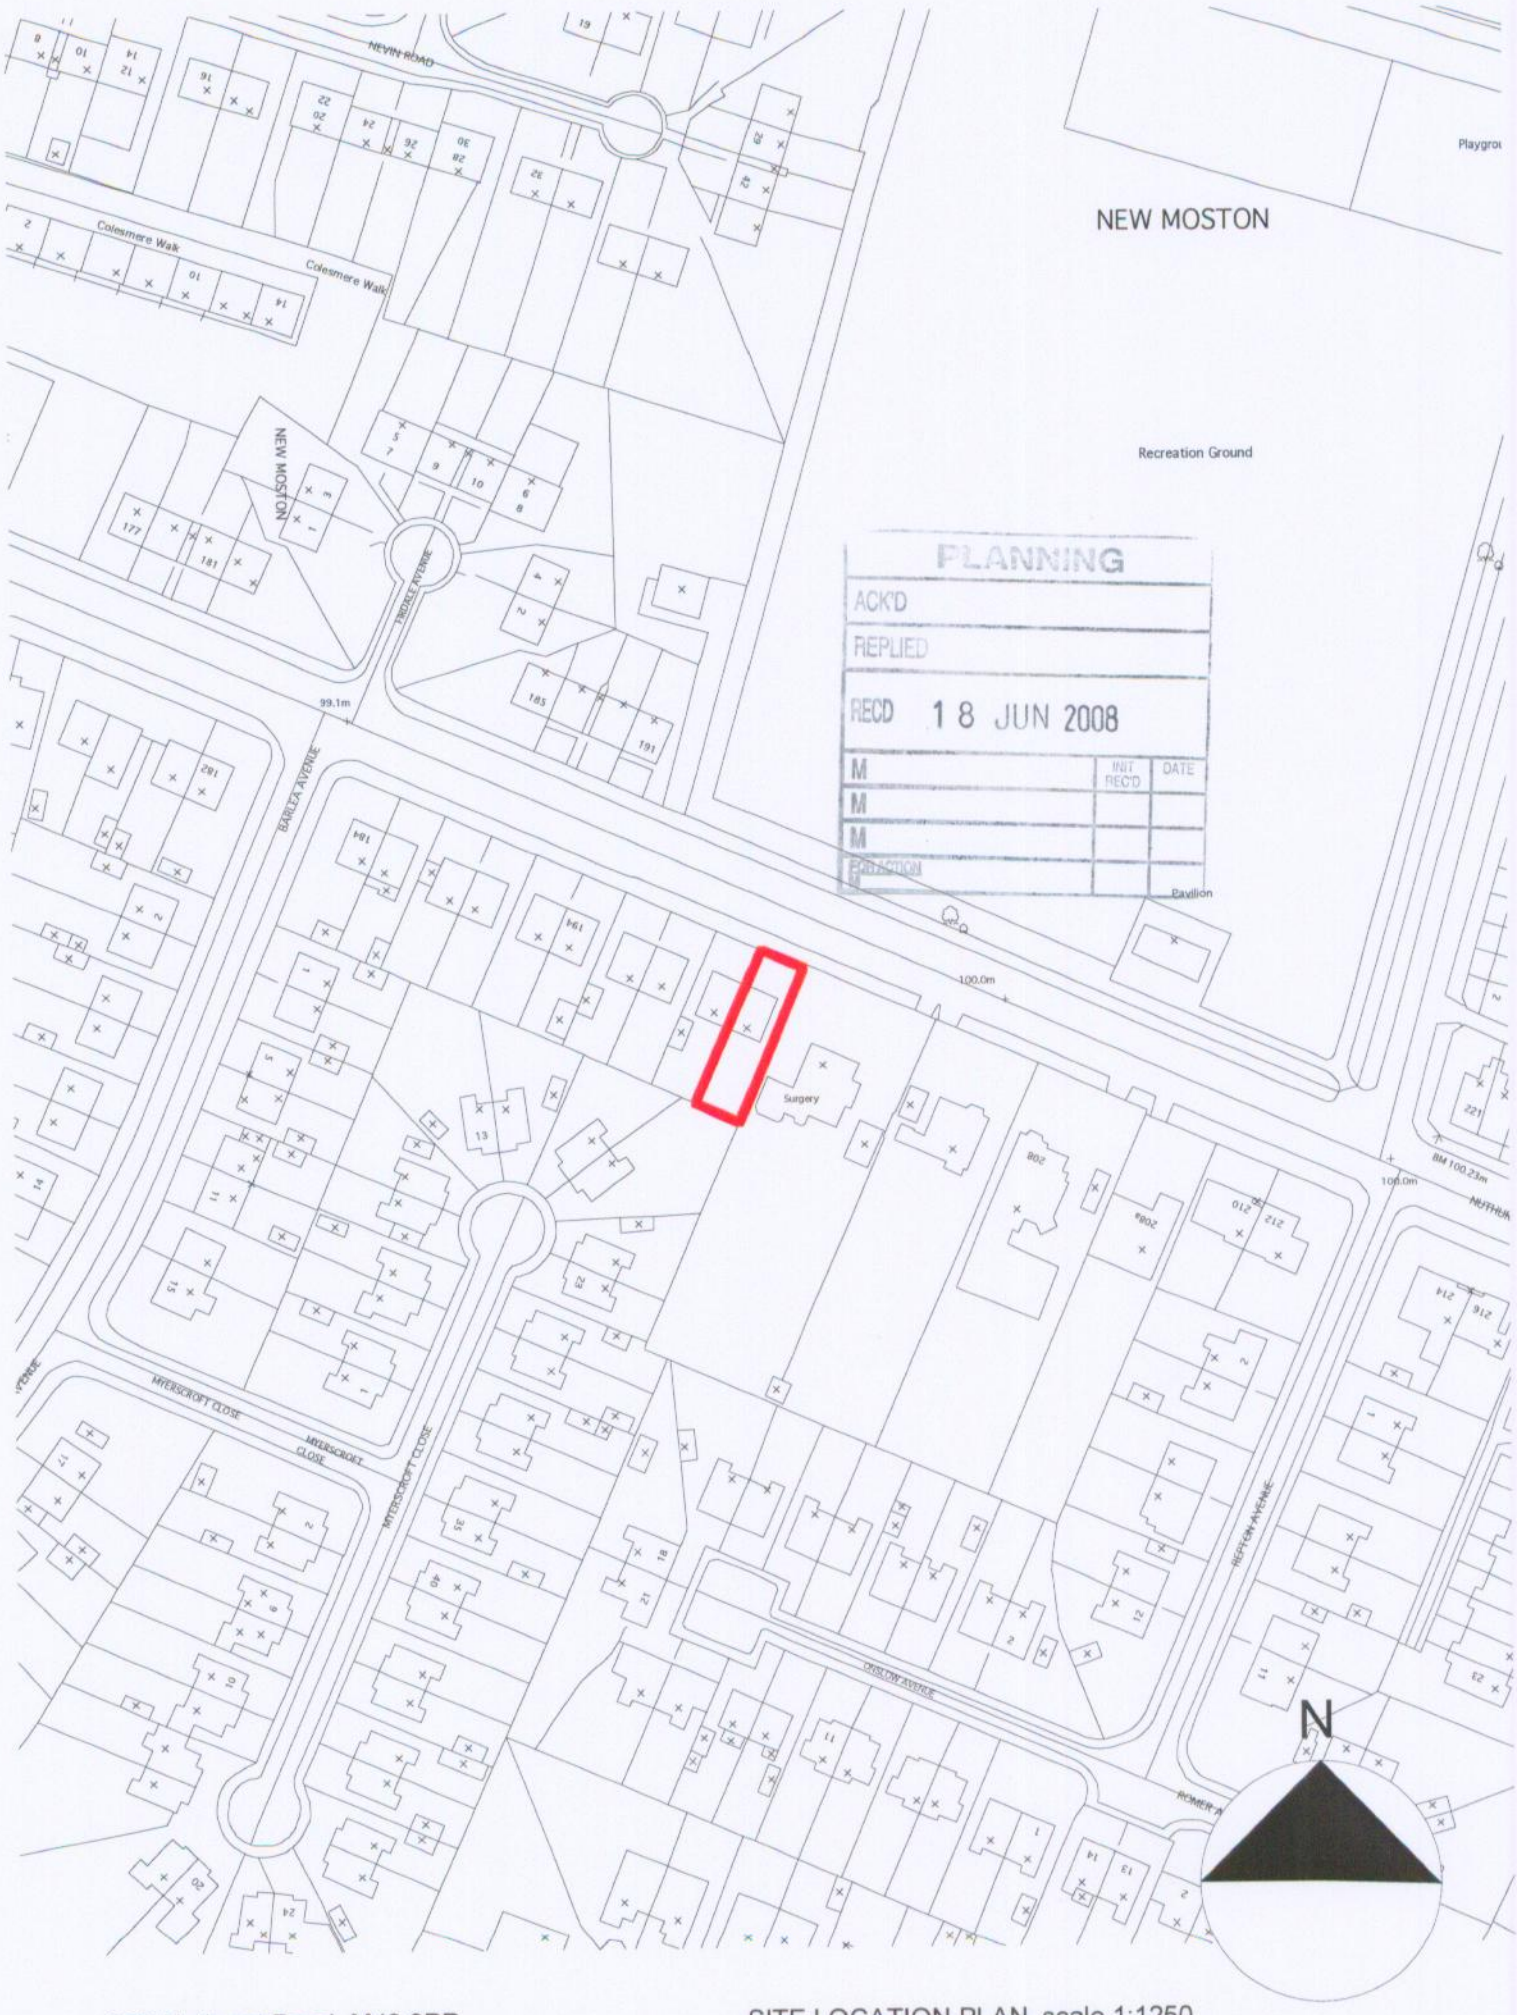


202 Nuthurst Road, M40 3PP

SITE LOCATION PLAN scale 1:1250