

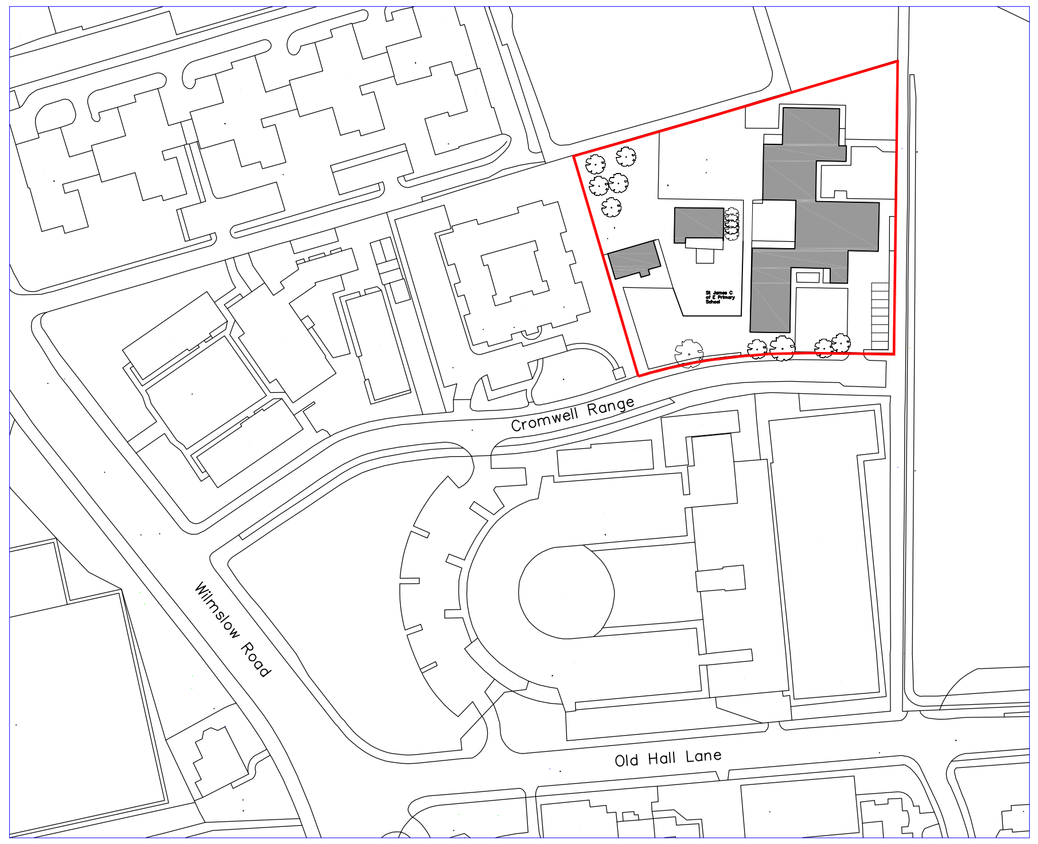



OS PLAN
1:1250

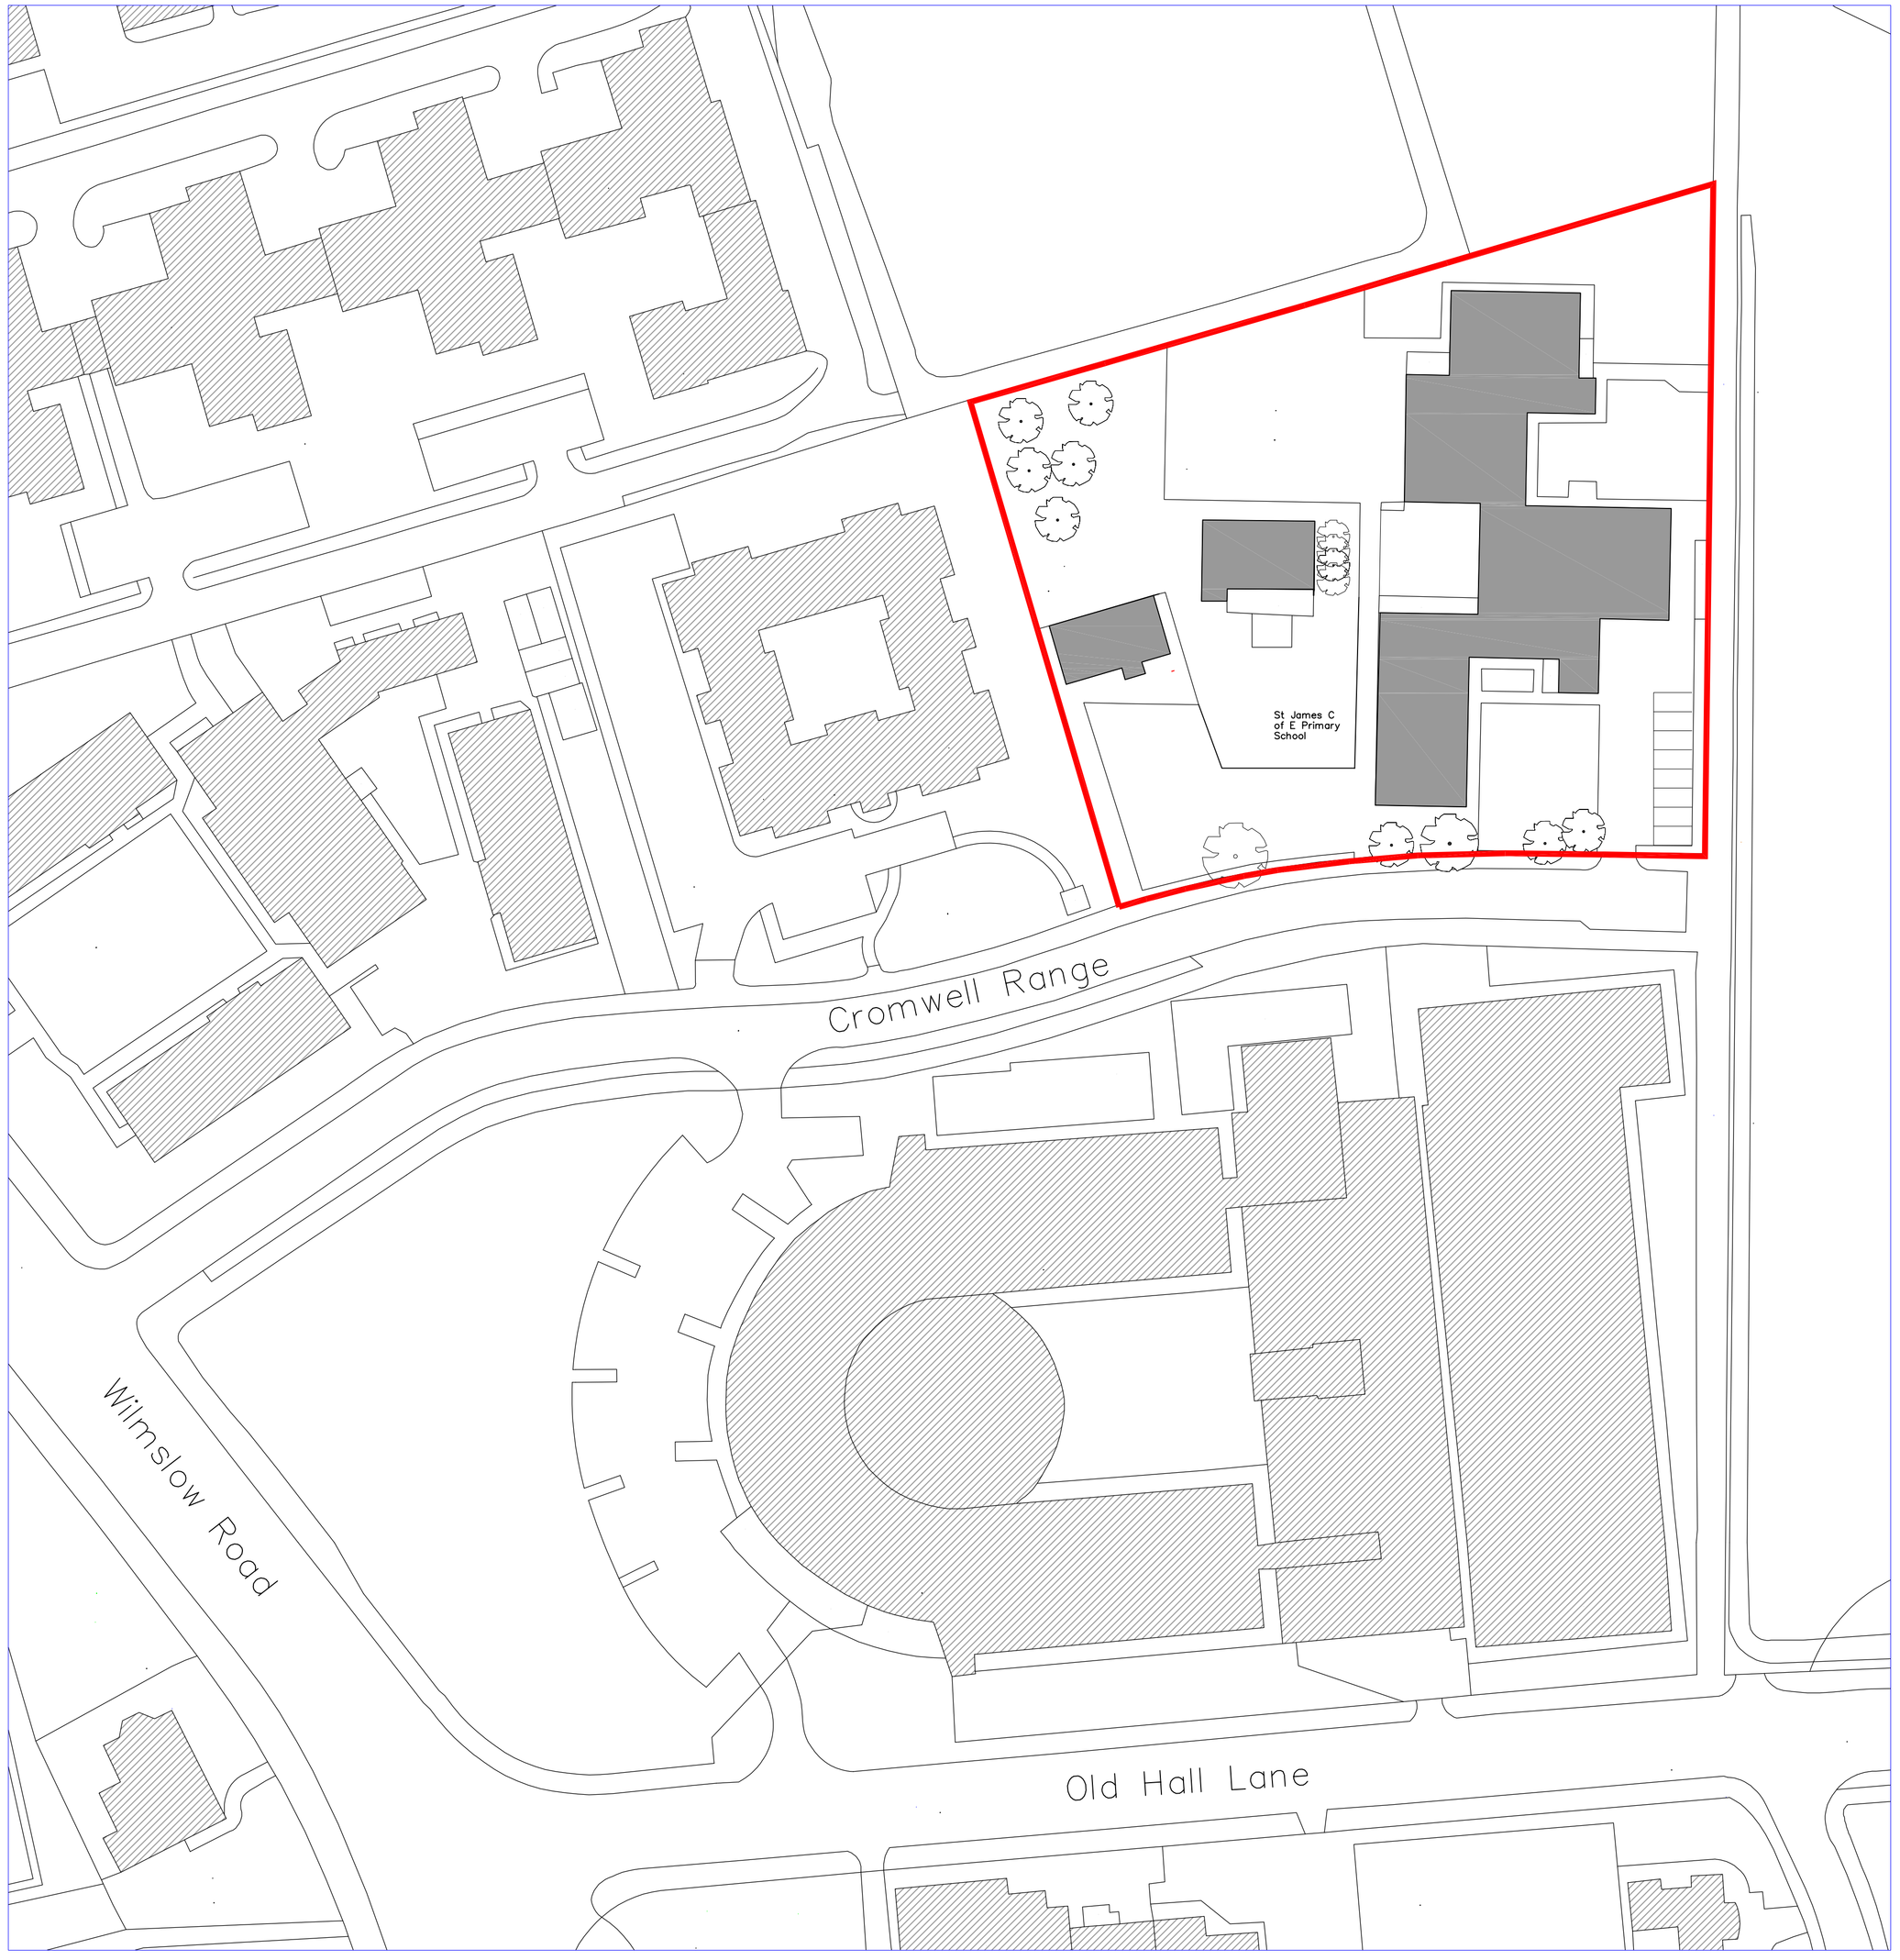

BLOCK PLAN
1:500

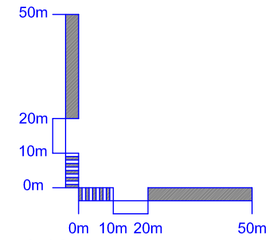

1:1250

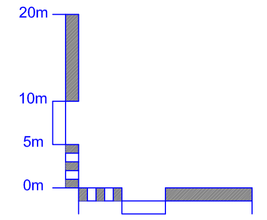

1:500

KEY

Line indicates extent of school boundary

Hatch indicates existing school building

Hatch indicates surrounding buildings

rev	description	date	dr by	ap by
original by				
LME		24.06.2010		

Aedas

Building Consultancy

Aedas Building Consultancy Ltd
Parsonage Chambers
3 The Parsonage
Manchester M3 2HW
United Kingdom

T +44(0)161 8287900
F +44(0)161 8287930
E manchester@aedas.com
aedas.com

client
The School Governors Of
St James CE Primary School, Rusholme

project
Fencing Phase 1

drawing
OS & Location Plan

project number	scale	
2010.00872.	1:1250 & 1:500	@A1
drawing number	rev	issue status
01	-	Planning

This drawing is to be read in conjunction with all related drawings. All dimensions must be checked and verified on site before commencing any work or producing shop drawings. The originator should be notified immediately of any discrepancy. This drawing is copyright and remains the property of Aedas.