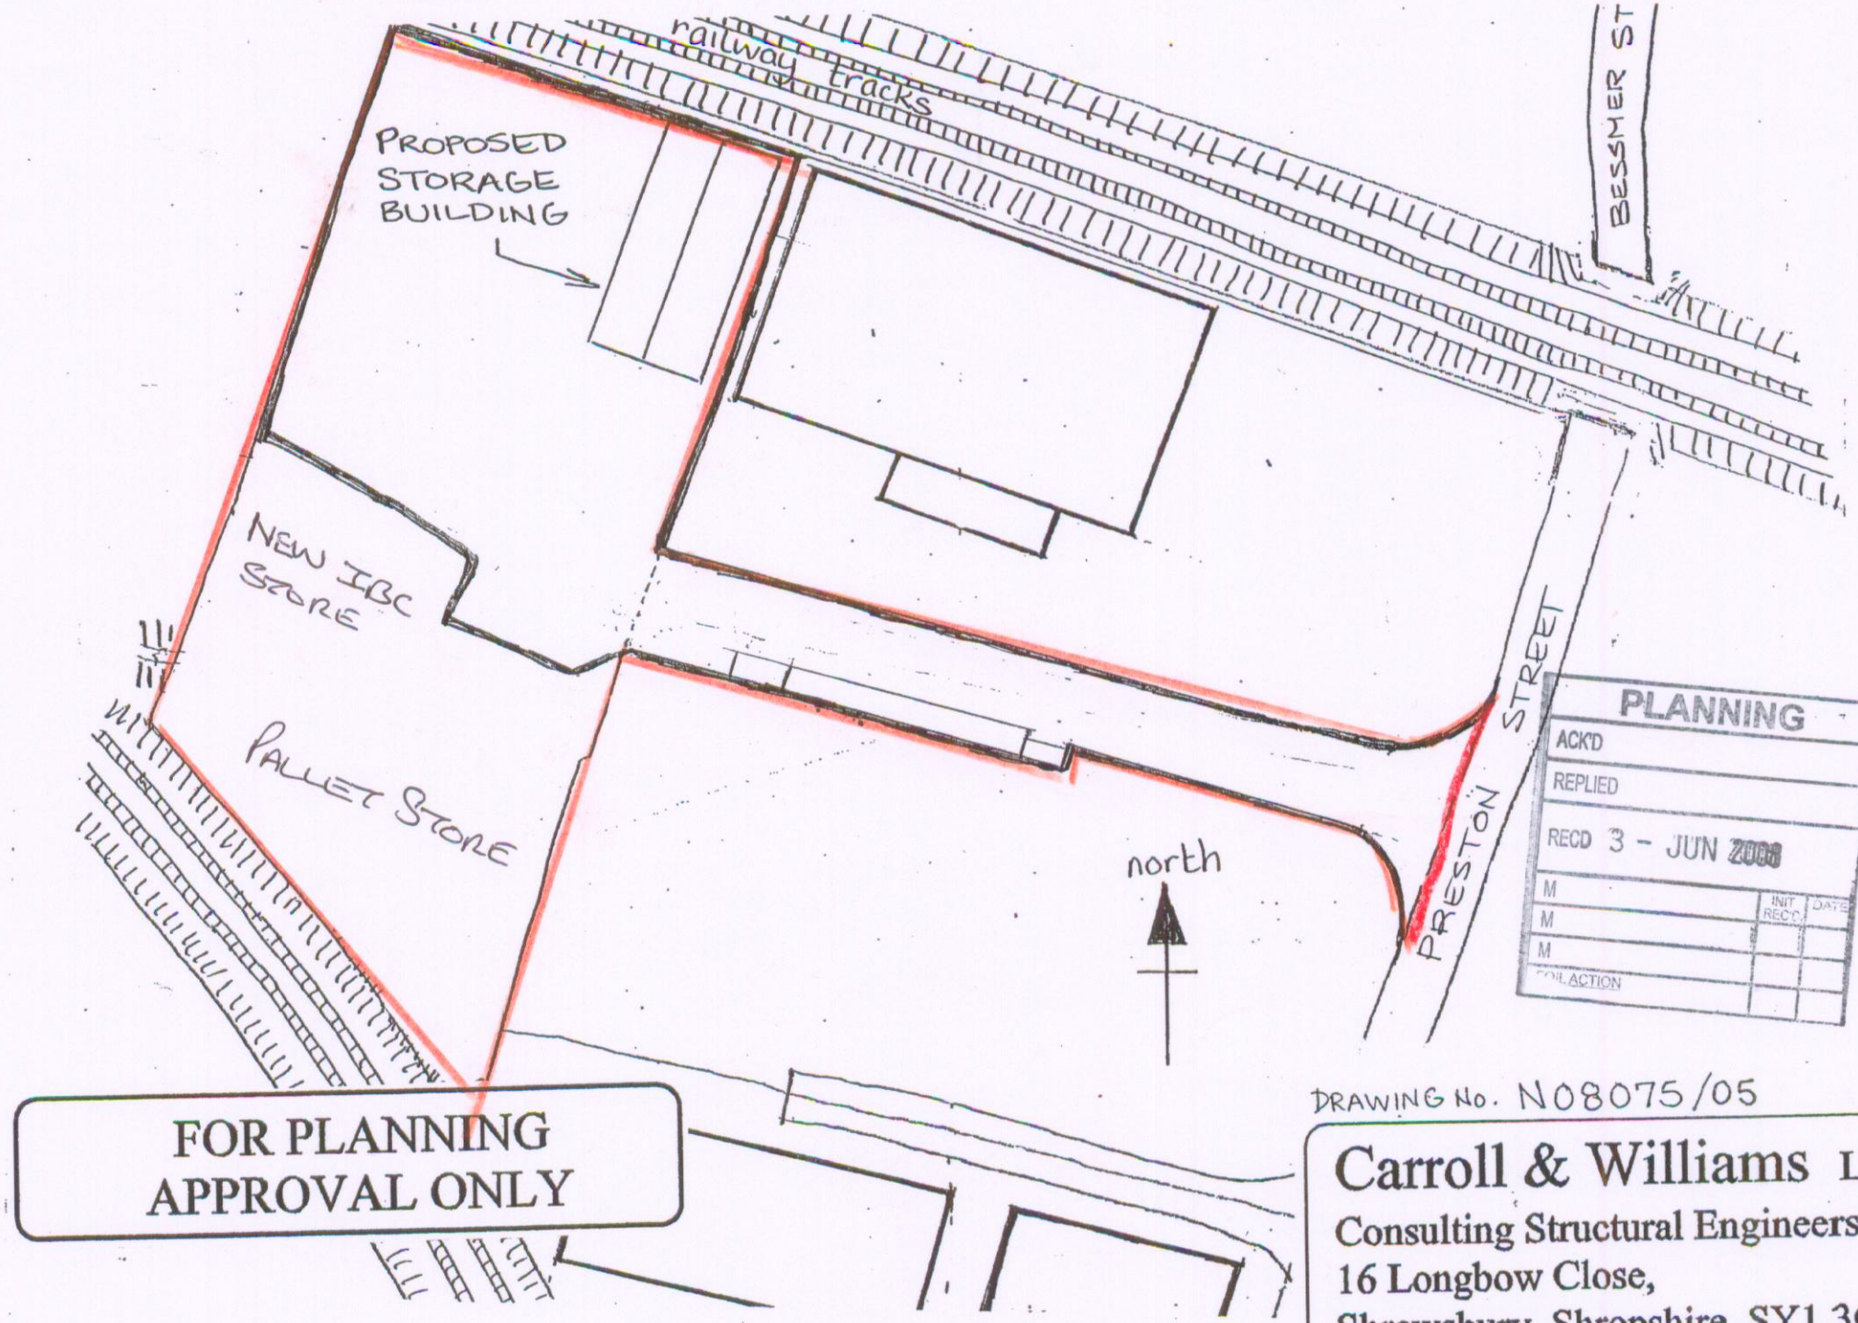


DRAWING No. N08075/05

Carroll & Williams LLP
Consulting Structural Engineers
16 Longbow Close,
Shrewsbury, Shropshire, SY1 3GZ
Tel : 01743 467269 Fax : 01743 467271

proposed site Layout 1:1250