


NOTES:-

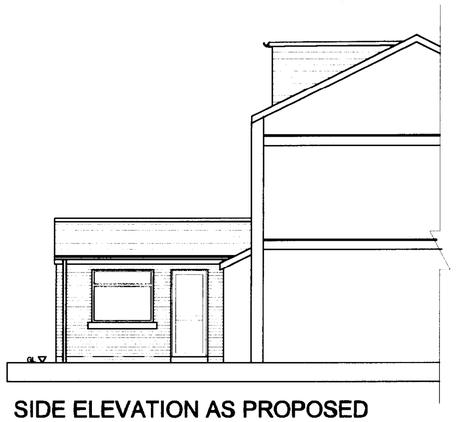

SIDE ELEVATION AS PROPOSED
SCALE; 1:100

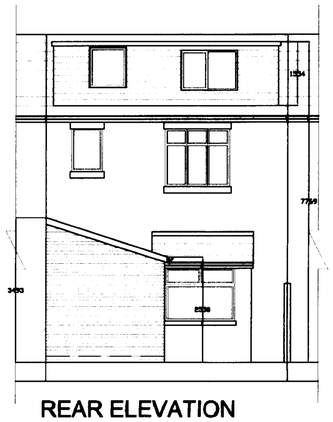


REAR ELEVATION
AS PROPOSED
SCALE; 1:100

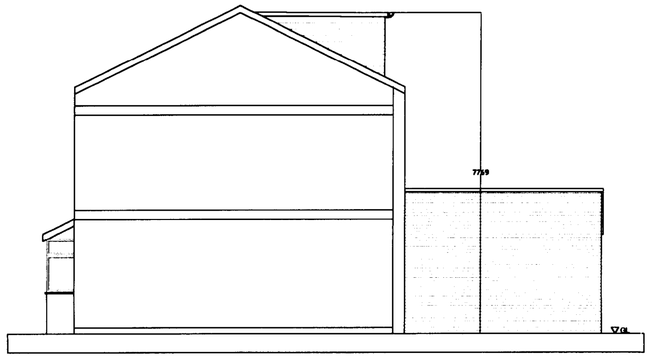


SIDE ELEVATION AS PROPOSED
SCALE; 1:100




REAR ELEVATION AS EXISTING
SCALE; 1:100

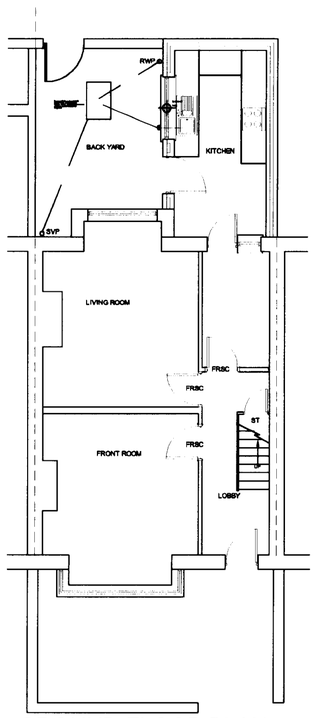


GROUND FLOOR PLAN
AS PROPOSED
SCALE; 1:100

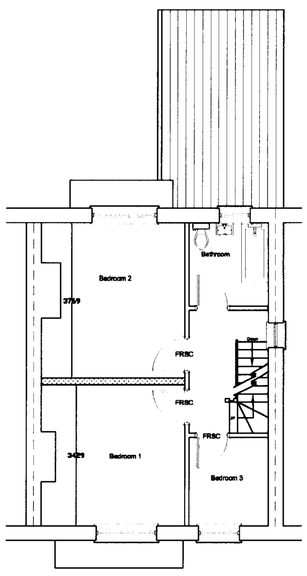


FIRST FLOOR PLAN
AS PROPOSED
SCALE; 1:100

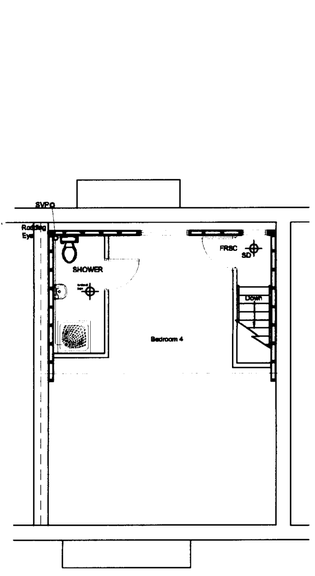


SECOND FLOOR PLAN
AS PROPOSED
SCALE; 1:100

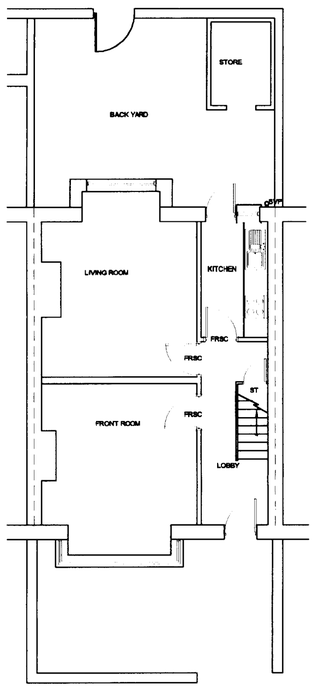

GROUND FLOOR PLAN
AS EXISTING
SCALE; 1:00

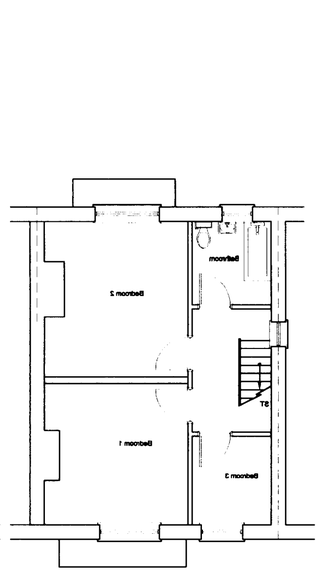

FIRST FLOOR PLAN
AS EXISTING
SCALE; 1:00

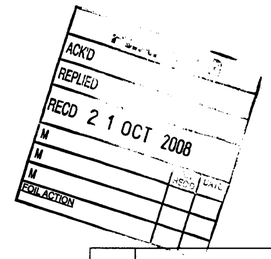

REV	DESCRIPTION	DRAWN	DATE

CLIENT

14 SHAFTBURY ROAD ,
MANCHESTER,
M80 NL

PROJECT TITLE

SINGLE STOREY EXTENSION
@ REAR WITH LOFT DORMER

DRAWING TITLE

PROPOSED AND EXISTING PLANS AND ELEVATIONS AND SECTION

DRAWING STATUS

PLANNING

DRAWING PATH

SCALE As Shown		DWG No. A001
DATE 22-09-08		
DRAWN MM	DESIGN	
CHECKED	APPROVED	REV -