


East Elevation
1 : 100

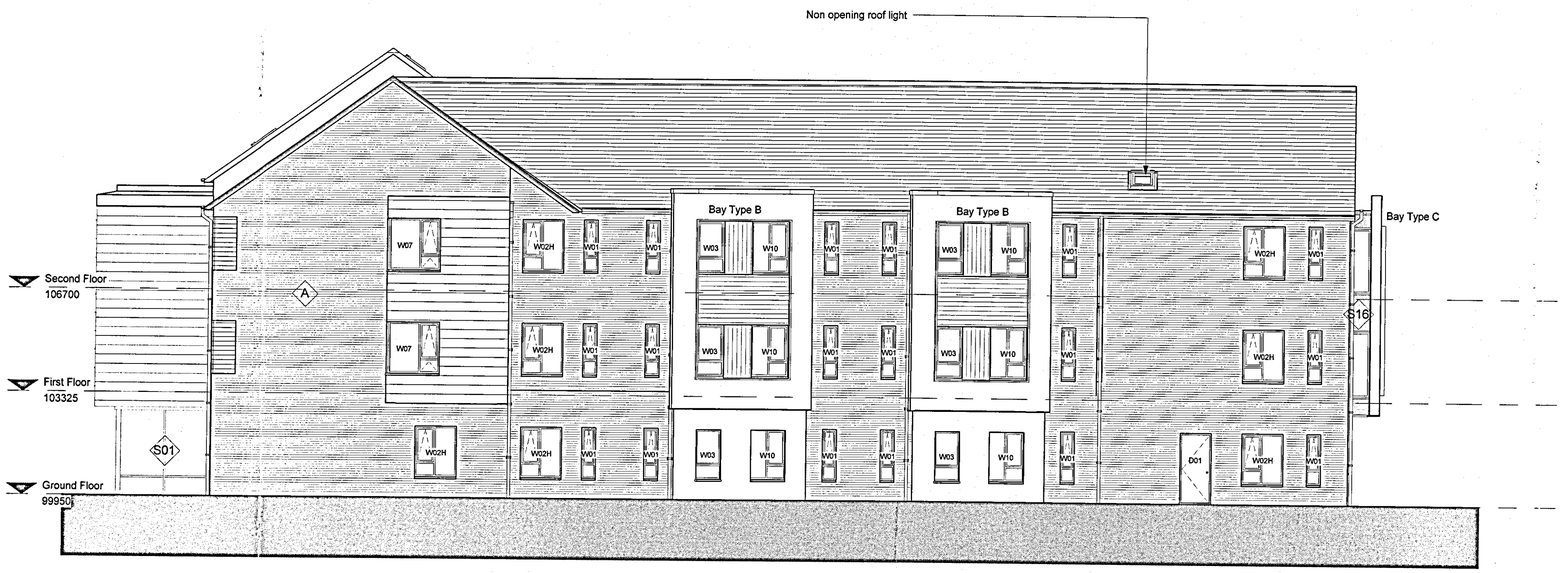


West Elevation
1 : 100

NOTES
The Contractor is to check all dimensions and conditions on site before commencing. Do not scale from this drawing.
This drawing remains the copyright of POZZONI LLP.

SCALE BARS - TO BE USED ONLY AS GUIDANCE

1:100	mm	1000	3000	5000	7000	
1:200	mm	5000	8000	12000		
1:500	M	5	15	25	35	
1:1250	M	10	30	50	70	90

KEYPLAN

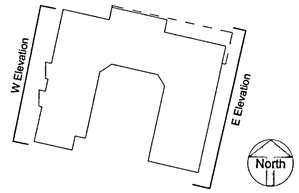

Refer to drawing number P2849/300 for materials.

Refer to drawing numbers P2849/500, 501 & 503 for window and door cill and head heights.

PLANNING AND BUILDING CONTROL
08 DEC 2011

Rev	Description	By	Date
H	Louvred grill at roof level shown to East elevation	CR	30-11-11
G	Third floor roof revised / updated	CR	19-10-11
F	Bay Screen Types updated further to Detailing being completed	CR	19-09-11
E	Sedum roof over entrance Revised / S01toS07 Revised	CR	23-08-11
D	Issued for construction	RT	12-05-11
C	Miscellaneous Adjustments	RT	12-07-10
B	Miscellaneous adjustments to Fenestration	RT	22-03-10
A	Planning Submission	RT	12-03-10

Client
Community Integrated Care Ltd


Job
Thornlea Care Home

Drawing
GA Elevations


☐ Feasibility	Scale	1 : 100	@ A1
☐ Design	Model	CR	
☐ Tender	Sheet	RT	
☐ Contract	Checked	NC	
☐ Construction	Issue Date	01/22/10	Rev
☐ As Built	Drg. No.	P2849 - 301	H

POZZONI
T 0161 928 7848
F 0161 926 9428
E architects@pozzoni.co.uk
2 Woodville Road
Altrincham
WA14 2FH

C:\Revit Local Files\P2849 Thornlea Building - Central_craynor.rvt
30/11/2011 14:54:24

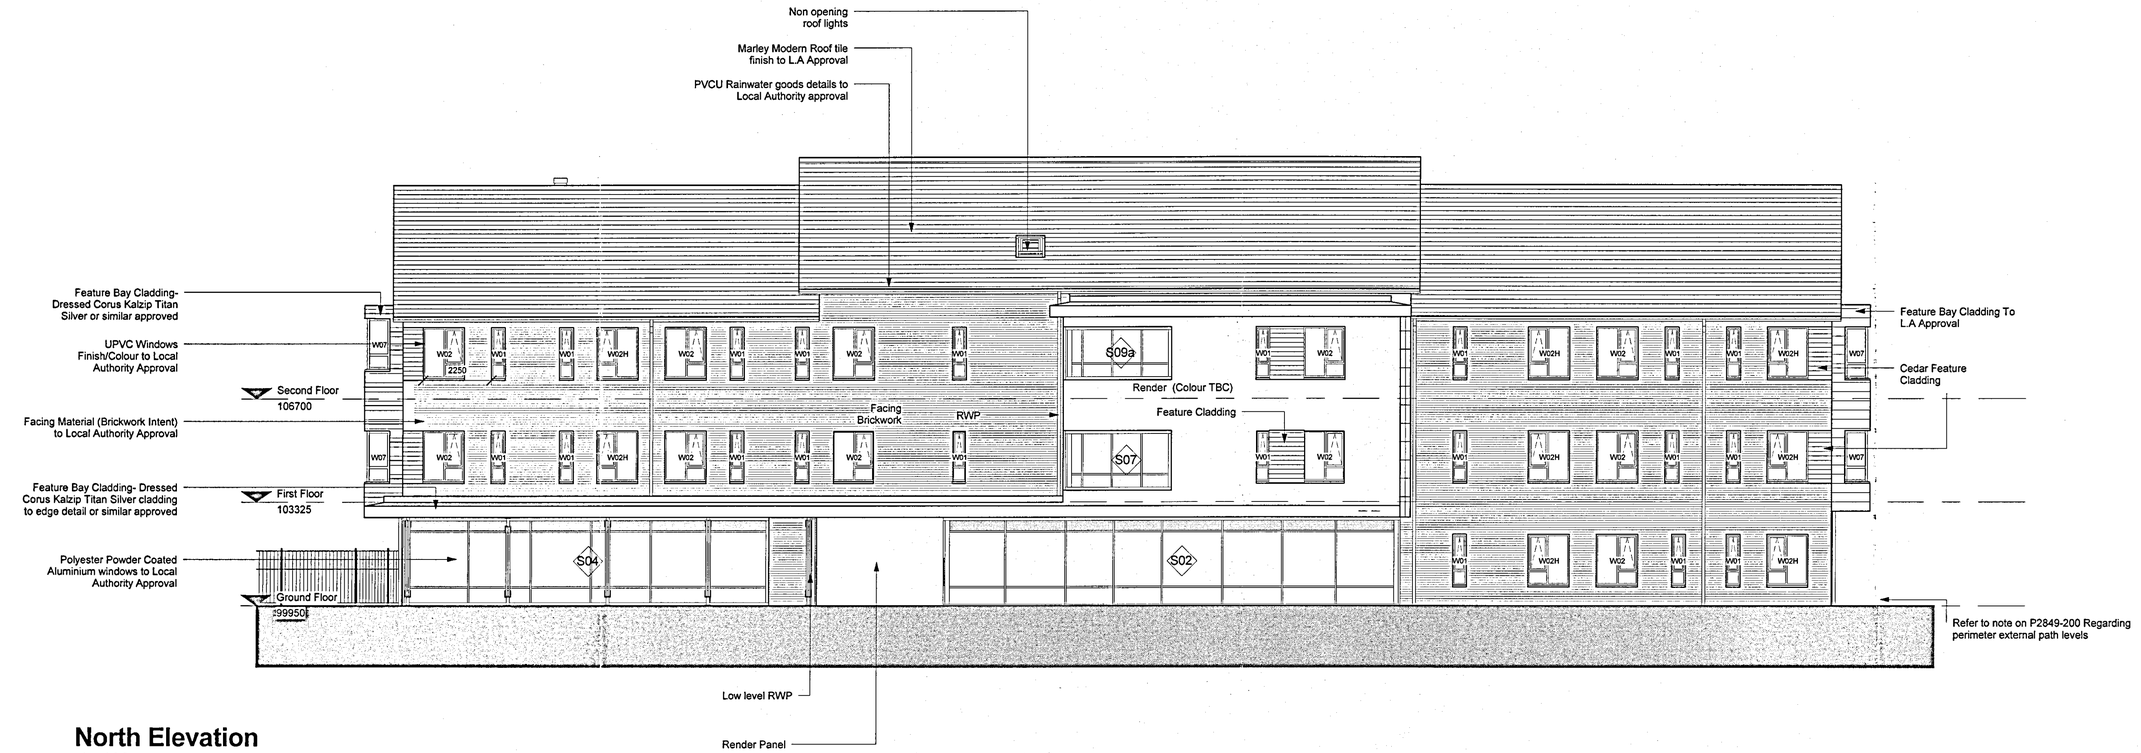

North Elevation
1 : 100

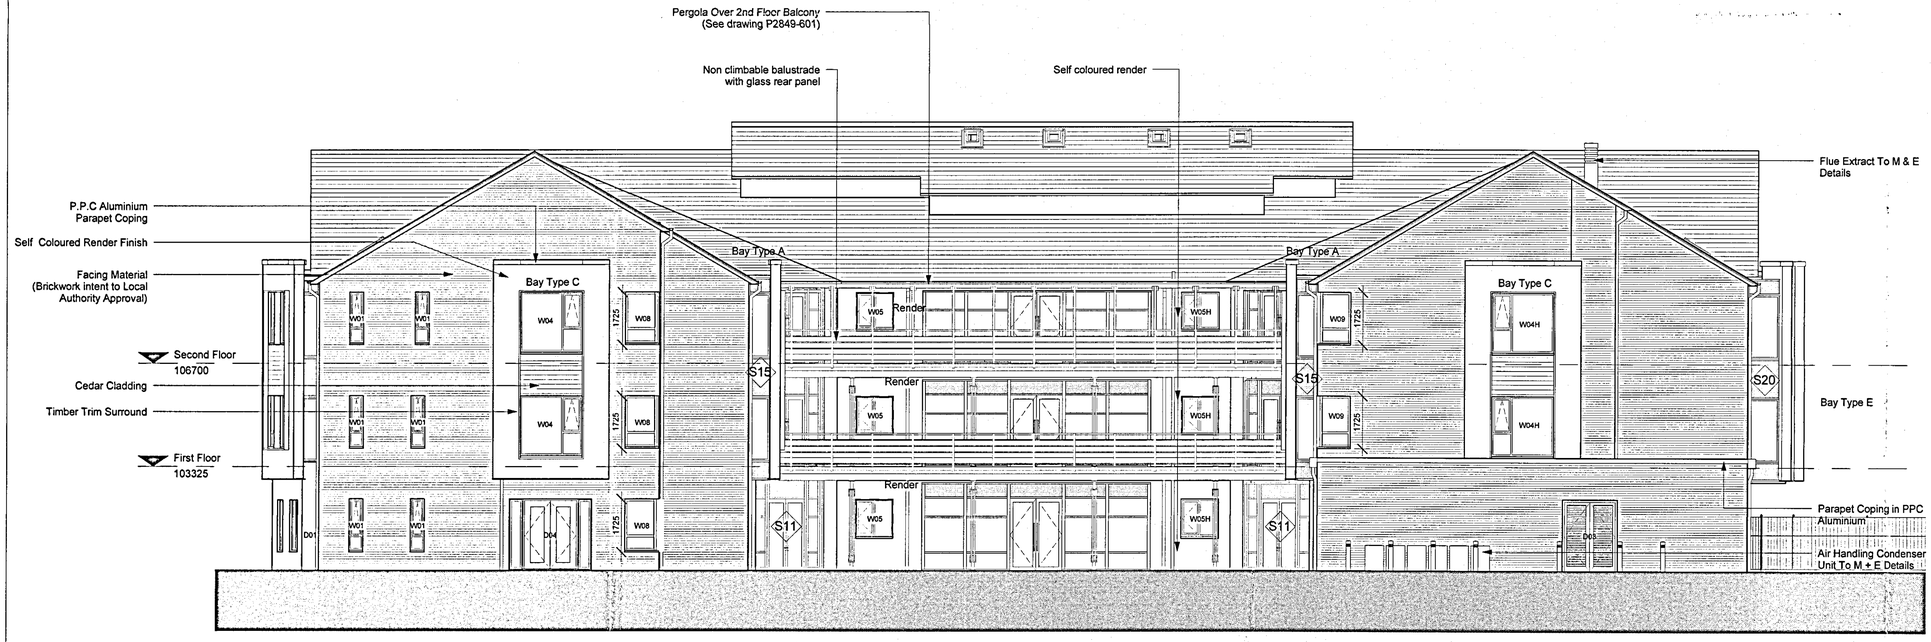


South Elevation
1 : 100

NOTES
The Contractor is to check all dimensions and conditions on site before commencing. Do not scale from this drawing.
This drawing remains the copyright of POZZONI LLP.

SCALE BARS - TO BE USED ONLY AS GUIDANCE

1:100	mm	1000	3000	5000	7000	
1:200	mm	5000	8000	12000		
1:500	M	5	15	25	35	
1:1250	M	10	30	50	70	90

KEYPLAN

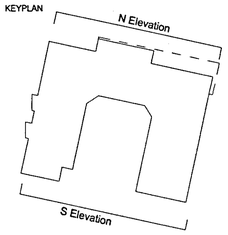

Refer to drawing numbers P2849/500, 501 & 503 for window and door cill and head heights.

PLANNING AND BUILDING CONTROL
08 DEC 2011

Rev	Description	By	Date
H	Third floor roof revised / updated	CR	19-10-11
G	Bay Screen Types updated further to Detailing being completed	CR	19-09-11
F	Sedum roof over entrance Revised / S01toS07 Revised	CR	23-08-11
E	Issued for construction	RT	12-05-11
D	Roof lights added to laundry room	RT	27-07-10
C	Miscellaneous Adjustments	RT	12-07-10
B	Miscellaneous adjustments to Fenestration	RT	22-03-10
A	Planning Submission	RT	12-03-10

Client
Community Integrated Care Ltd

Job
Thornlea Care Home

Drawing
GA Elevations

☐ Feasibility	Scale	1 : 100	@ A1
☐ Design	Model	CR	
☐ Tender	Sheet	RT	
☐ Contract	Checked	NC	
☒ Construction	Issue Date	21/01/10	Rev
☐ As Built	Drg. No.	P2849 - 300	H

POZZONI

T 0161 928 7848
F 0161 926 9428
E architects@pozzoni.co.uk
2 Woodville Road
Altrincham
WA14 2FH

C:\Revit Local Files\P2849 Thornlea Building - Central_craynor.rvt
30/11/2011 14:54:22