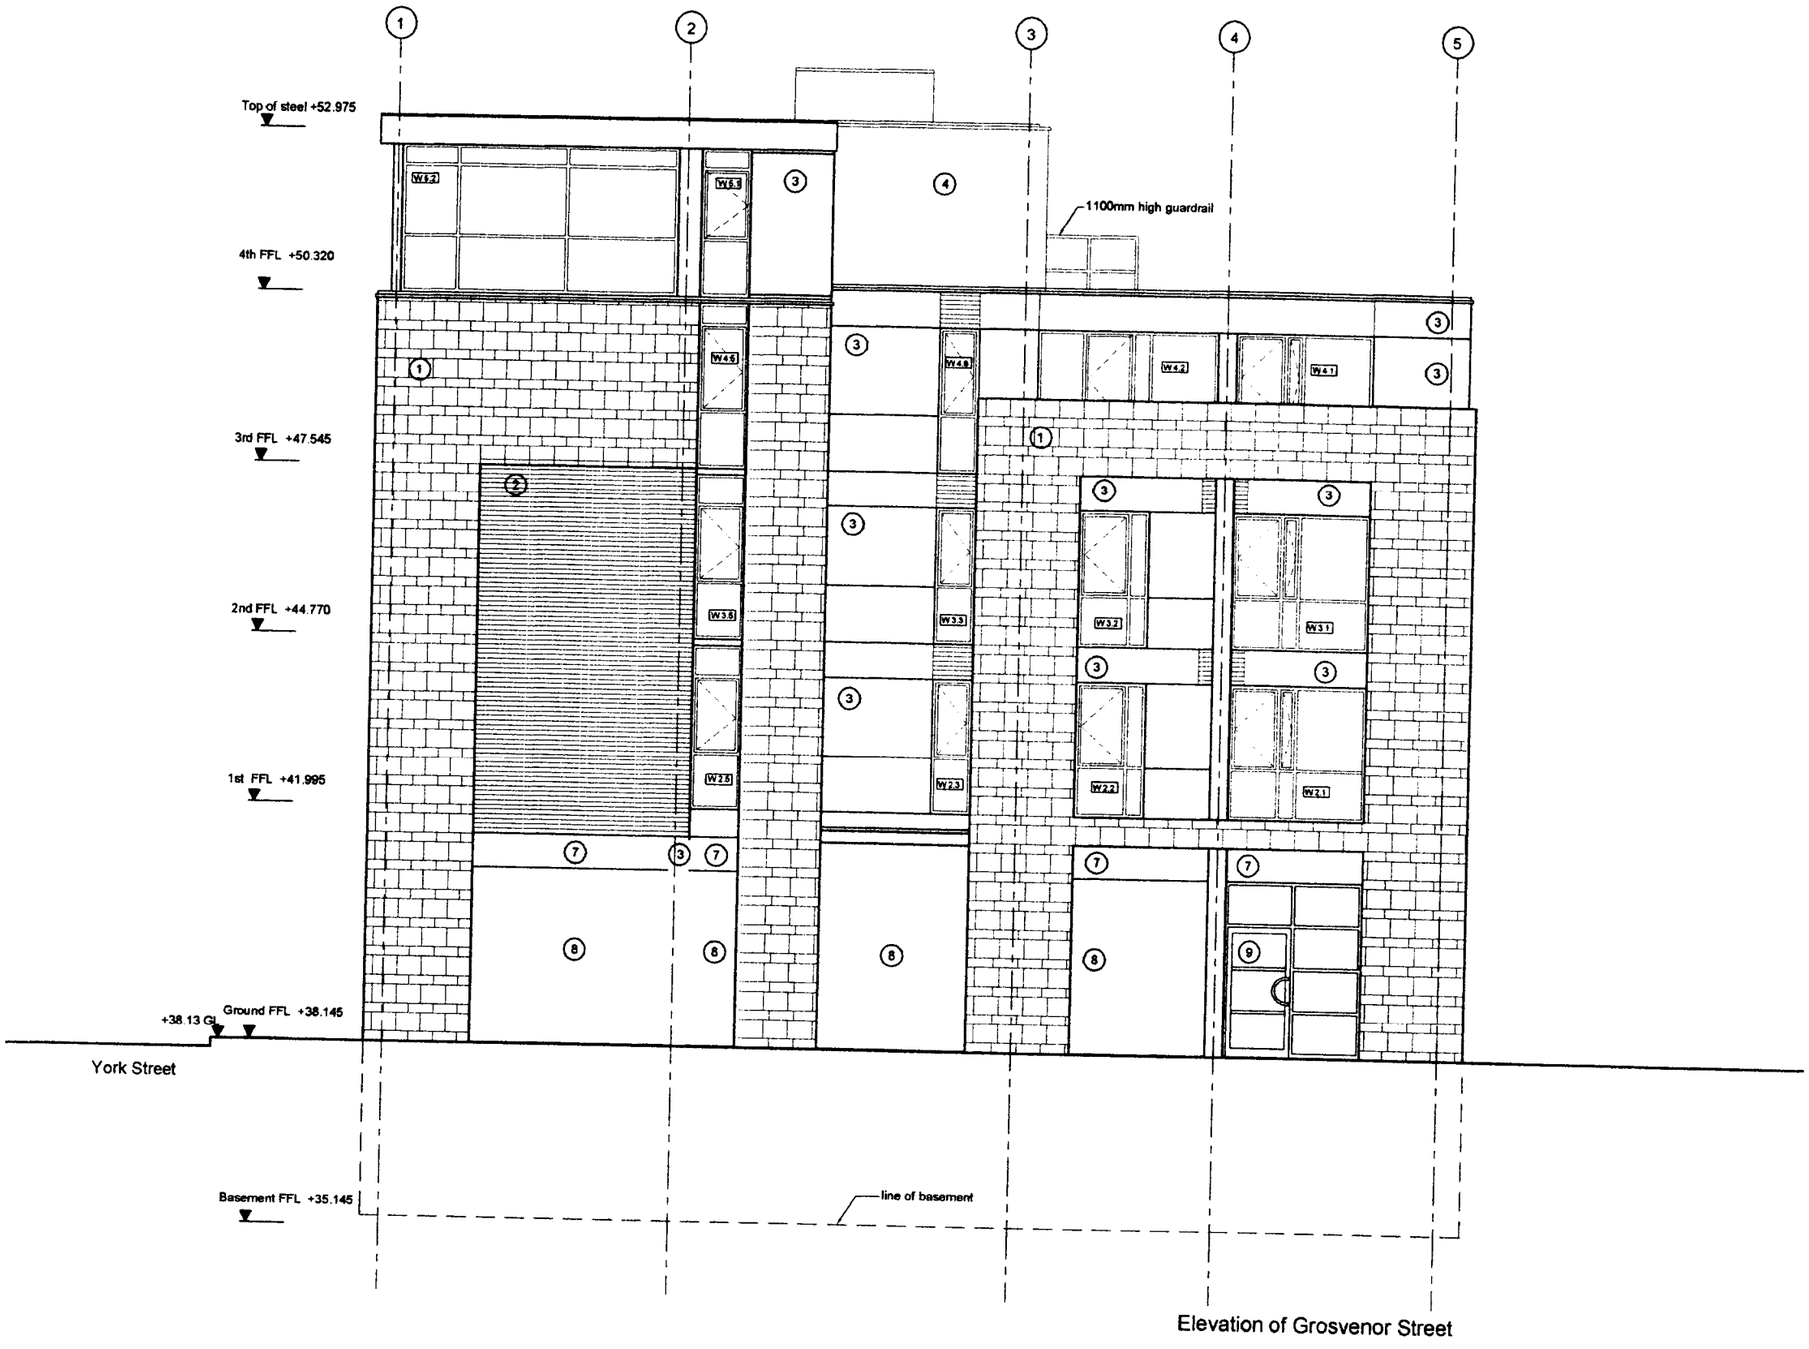

Elevation of Grosvenor Street

NOTES

ALL COPYRIGHT RESERVED BY ATELIER TL LTD

1. Natural stone cladding to be CROSLAND HILL sandstone with 5mm colour matched joints

KEY:-

① Masonry wall with smooth finish
② Masonry wall with texture finish
③ Metal cladding panel
④ Render
⑤ Light coloured render with s/s dividing strips
⑥ Glass block
⑦ Metal panel for future signage
⑧ Shop frontage enclosure to be subject of separate application
⑨ Powder coated aluminum framed glazing and door

PLANNING
ACK'D
REPLIED
RECD 14 APR 2008
INIT REC'D | DATE
M
M
M
FOR ACTION

Rev	Revision note	Date	Checked
-	-	-	-

ARCHITECT
atelier TL ltd
122 Grosvenor Street, All Saints
Manchester, M1 7HL
Tel 0161 - 2737771
Fax 0161 - 2737771

PROJECT: Alteration-129/131 Grosvenor St,M/cr
DRAWING TITLE: Proposed Front Elevation
-
CLIENT: Index Investment
DATE: APR 2008
ISSUE TYPE: Planning
DRAWN BY: CL
FILE INFO: C:\Atelier TL\ ...\dwg\
SCALE: 1:100@A3
DRAWING NO: PL-05 REV.