


PROPOSED EXTENSION AT 25. RIPPINGHAM RD, WITHINGTON.

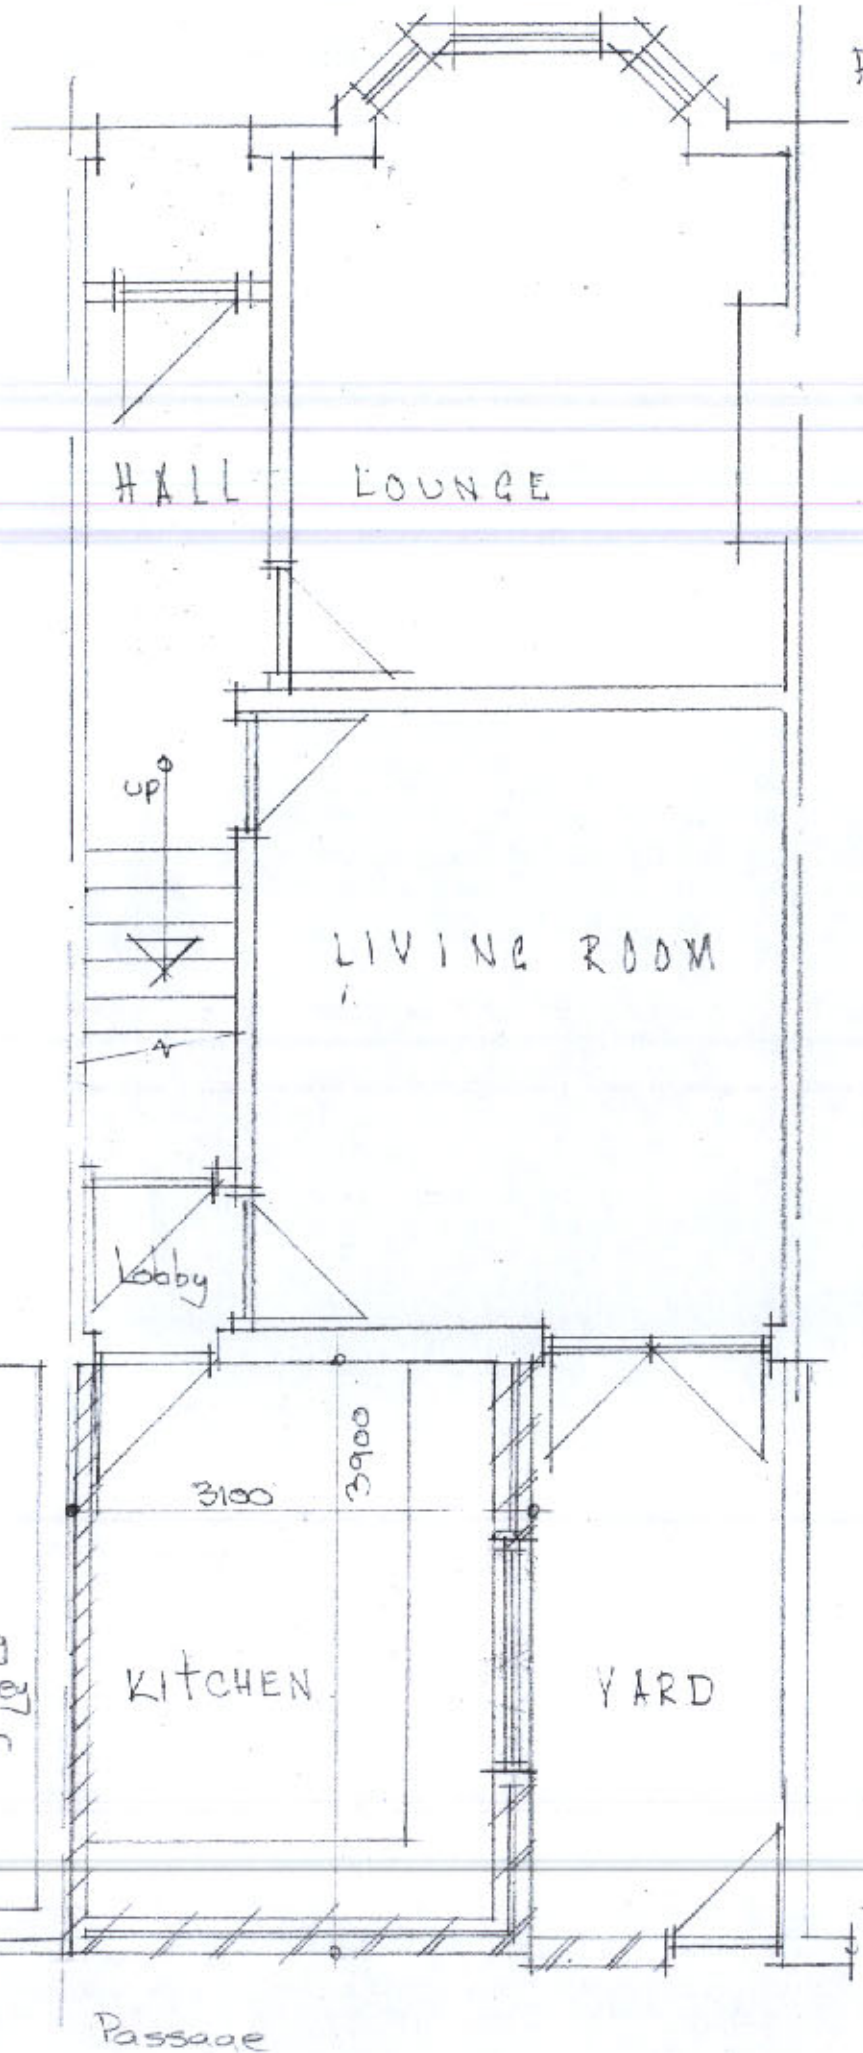

GROUND FLOOR PLAN

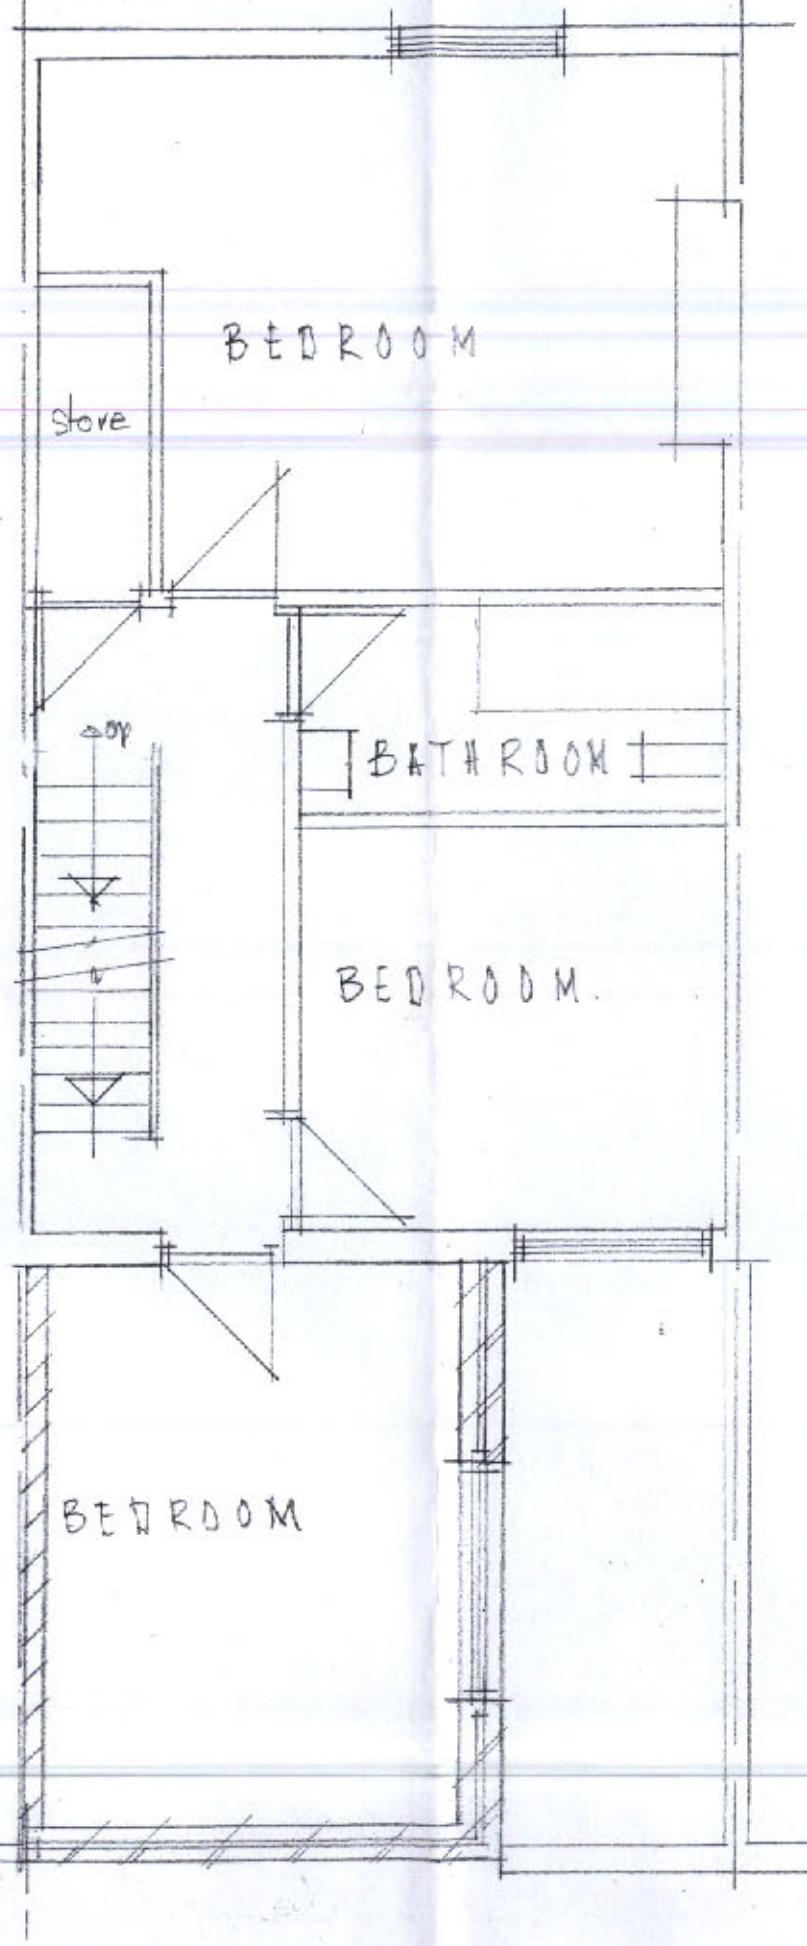

FIRST FLOOR PLAN

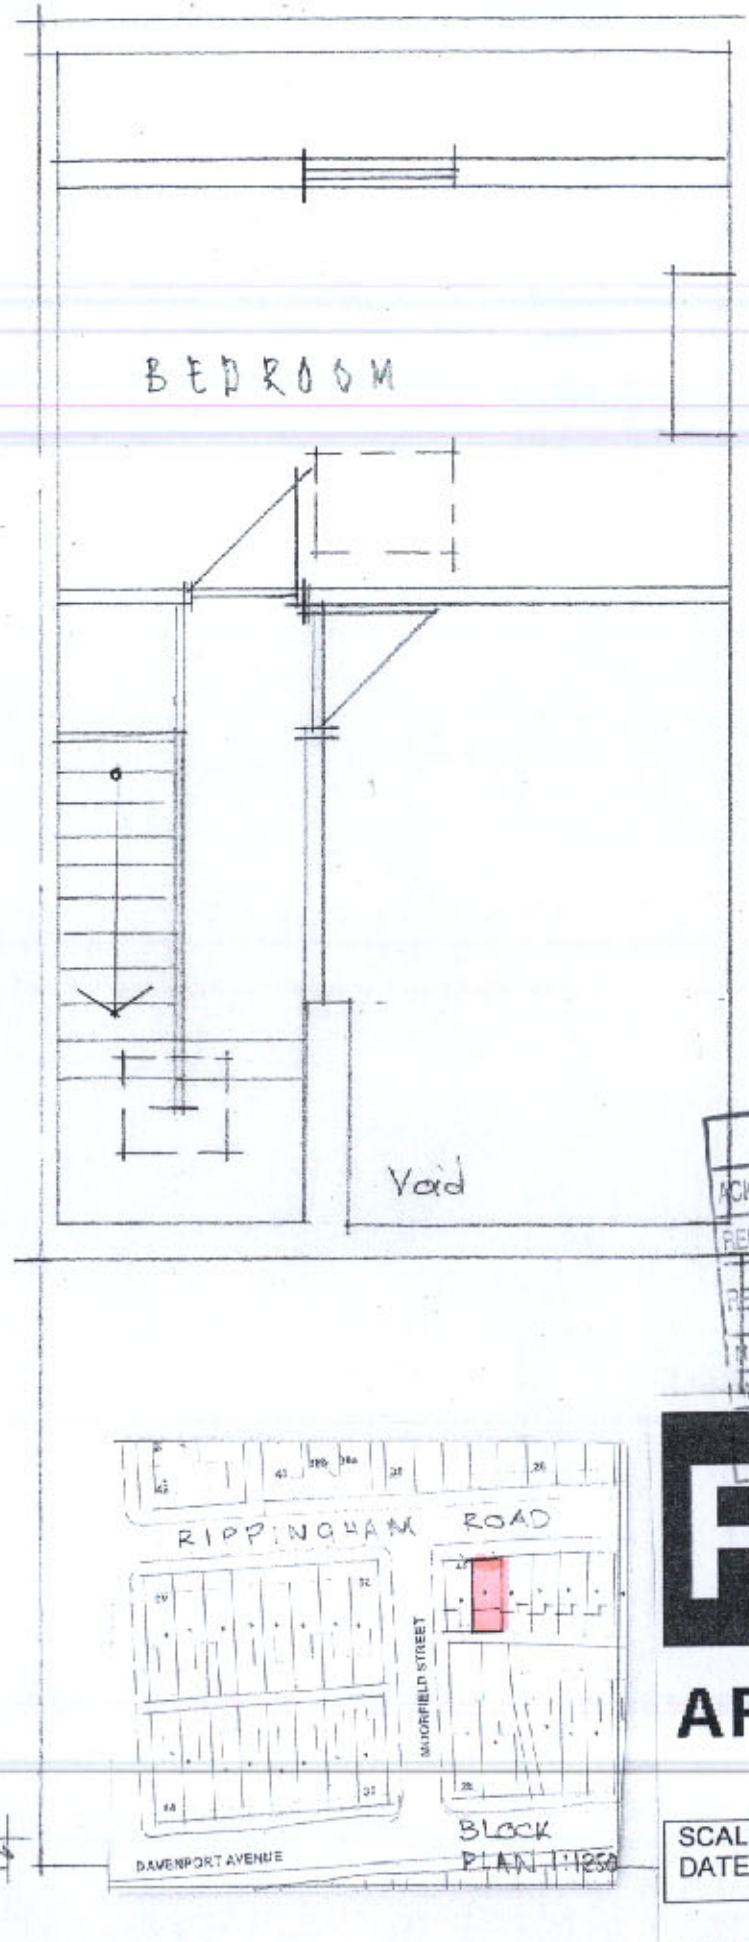


SECOND FLOOR PLAN

PLANNING
ACKD
REPLIED
RECD 14 MAR 2008

PDC
ARCHITECTS

SCALE:	1:50	Drg. No.
DATE:	03:08	804.03

PROJECT DESIGN CONSULTANT
BARCLAY HOUSE, 35 WHITWORTH ST. WES
MANCHESTER. M1 5NG
Telephone +44 (0) 161 228 237
Facsimile +44 (0) 161 236 254
e-mail: pdcarchitects@btopenworld.co

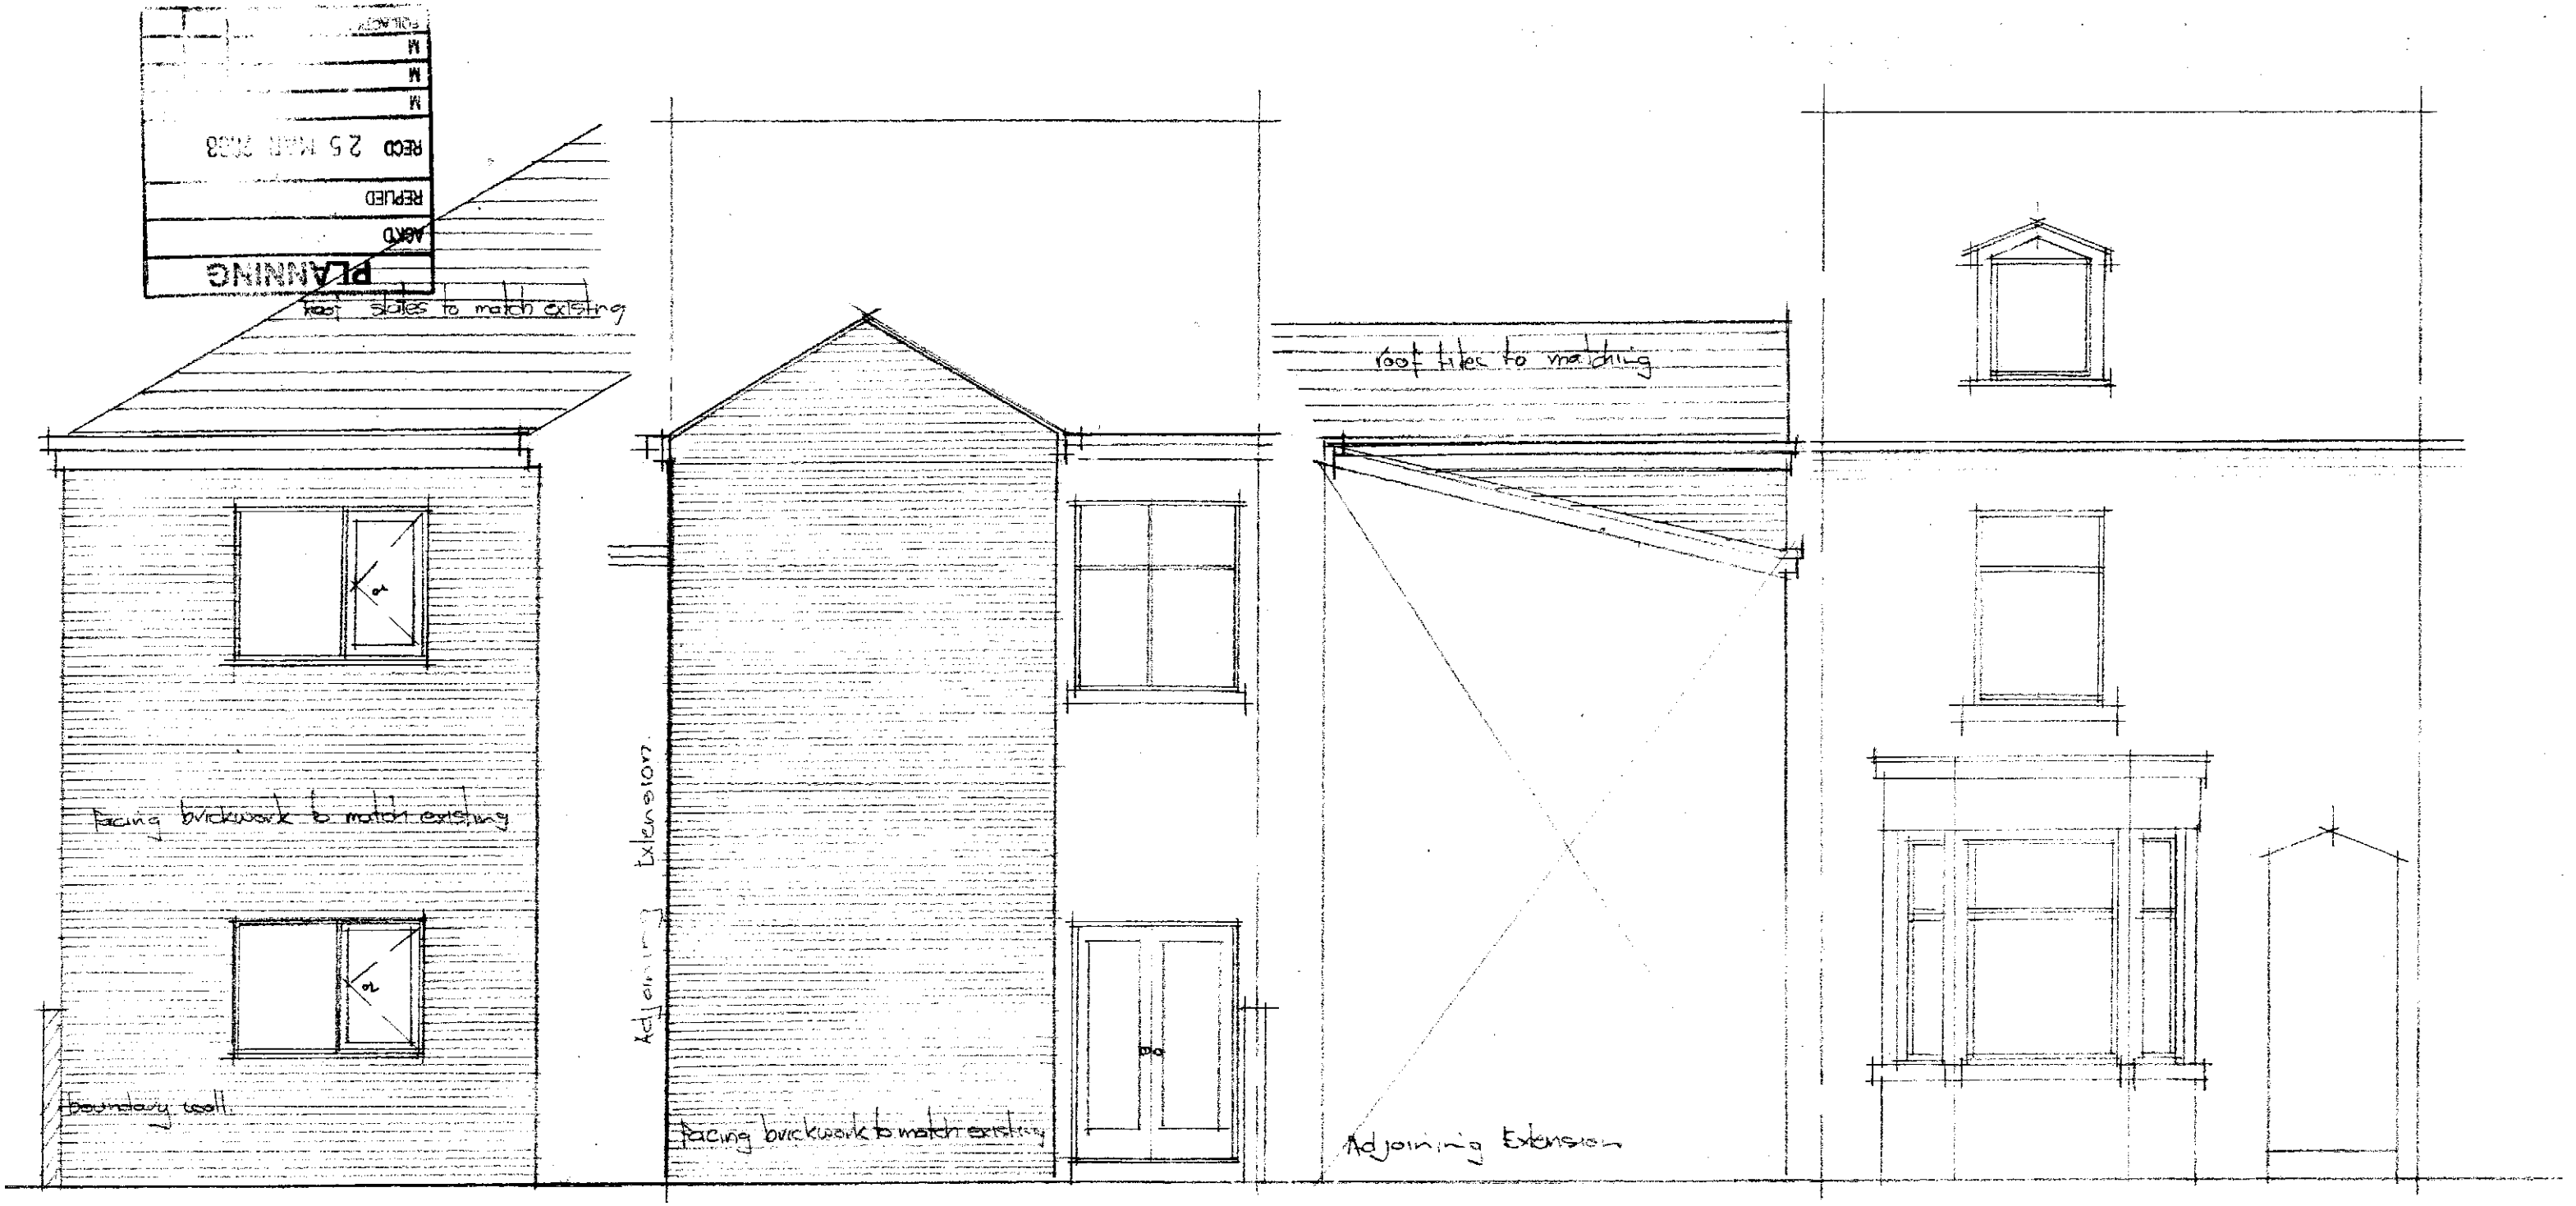

SIDE ELEVATION REAR ELEVATION SIDE ELEVATION FRONT ELEVATION.

PDC

ARCHITECTS

SCALE:	1:50	Drg. No.
DATE:	03:08	804.04

PROJECT DESIGN CONSULTANTS
BARCLAY HOUSE, 35 WHITWORTH ST. WEST
MANCHESTER. M1 5NG
Telephone +44 (0) 161 228 2370
Facsimile +44 (0) 161 236 2646