THIS DRAWING AND CAD DATA THEREIN IS PROTECTED BY COPYRIGHT
AND MUST NOT BE COPIED OR REPRODUCED
WITHOUT THE WRITTEN CONSENT OF
DLG ARCHITECTS
©

NO DIMENSIONS ARE TO BE SCALED FROM THIS DRAWING.
USE FIGURED DIMENSIONS ONLY.
ALL DIMENSIONS AND SIZES ARE TO BE CHECKED ON SITE
AND ANY DISCREPANCIES REPORTED TO THE ARCHITECT
PRIOR TO INITIATION OF ANY WORKS.

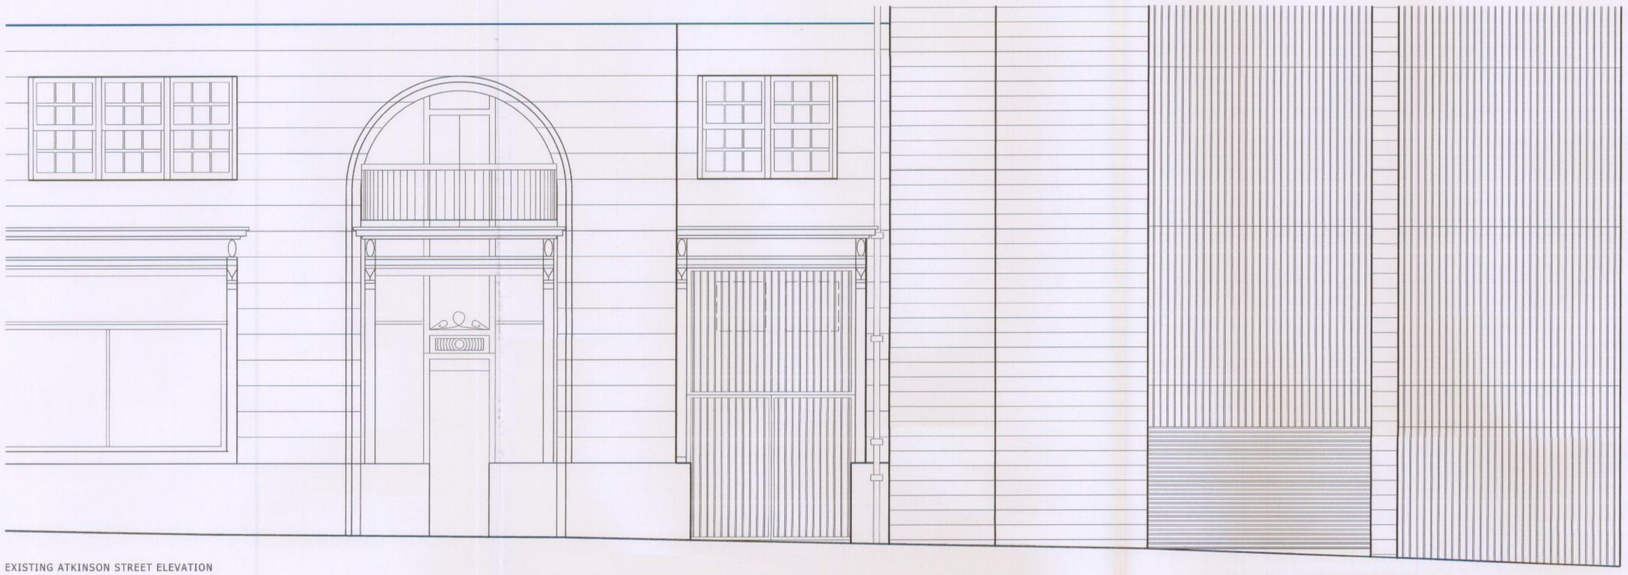

EXISTING ATKINSON STREET ELEVATION

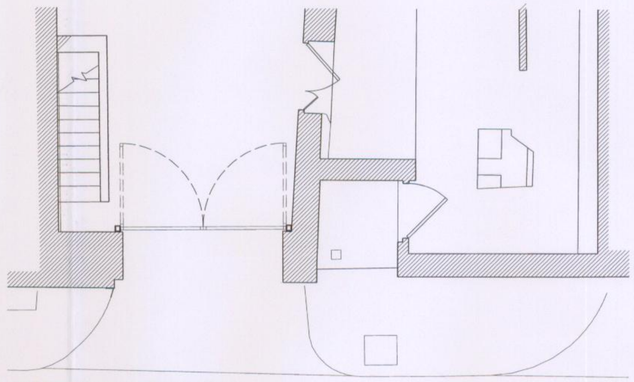

EXISTING ATKINSON STREET ENTRANCE PLAN
1:50

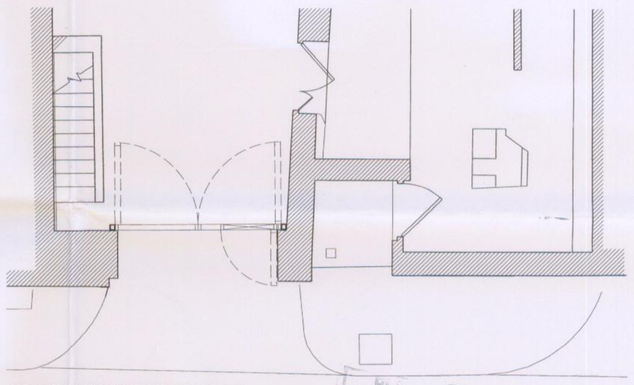

PROPOSED ATKINSON STREET ENTRANCE PLAN
1:50







PROPOSED ATKINSON STREET ELEVATION





EXAMPLES OF LOUVERED PANEL DOORS

RECD 14 APR 2008

--/--/07

REV DESCRIPTION INITIALS/ DATE

Job Name
WARNER EST
SUNLIGHT HOUSE
MANSHESTER

Drawing Title
AKINSON STREET
GATE ELEVATION
EXSITING & PROPOSED

Status
PLANNING

| Date | Sheet By | Scale @ Size |
|---|---|---|
| FEB08 | als | 1:25@A1 |

| Job Number | Code | Drawing Number | Rev |
|---|---|---|---|
| 3419 | PL | 7000 | - |

**DLG Architects**
Marshall Mill
Marshall Street
Leeds LS11 9YJ

t +44(0)113 3946 900
f +44(0)113 3946 901
leeds@dlgarchitects.com

**dlgarchitects.com**

dlg architects