SITE LOCATION

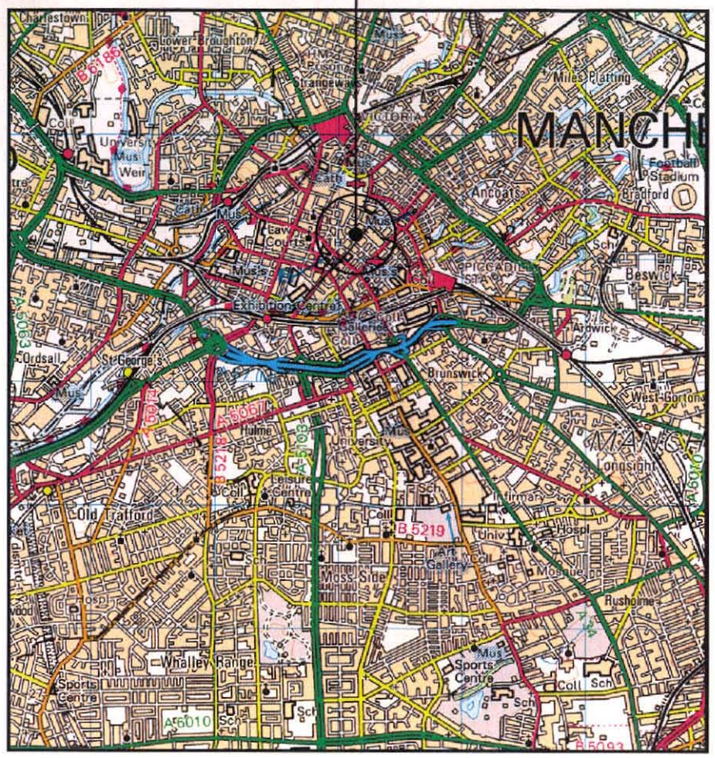

0 1km 2km
Scale

SITE LOCATION
(Scale 1:50000)

Ordnance Survey map extract
based upon Landranger map series
with the permission of the controller of
Her Majesty's Stationery Office
Mono Consultants Limited licence no. ES100017753
Crown copyright.



SITE PHOTOGRAPH

= Access Route

= Directions to Site

SITE LOCATION

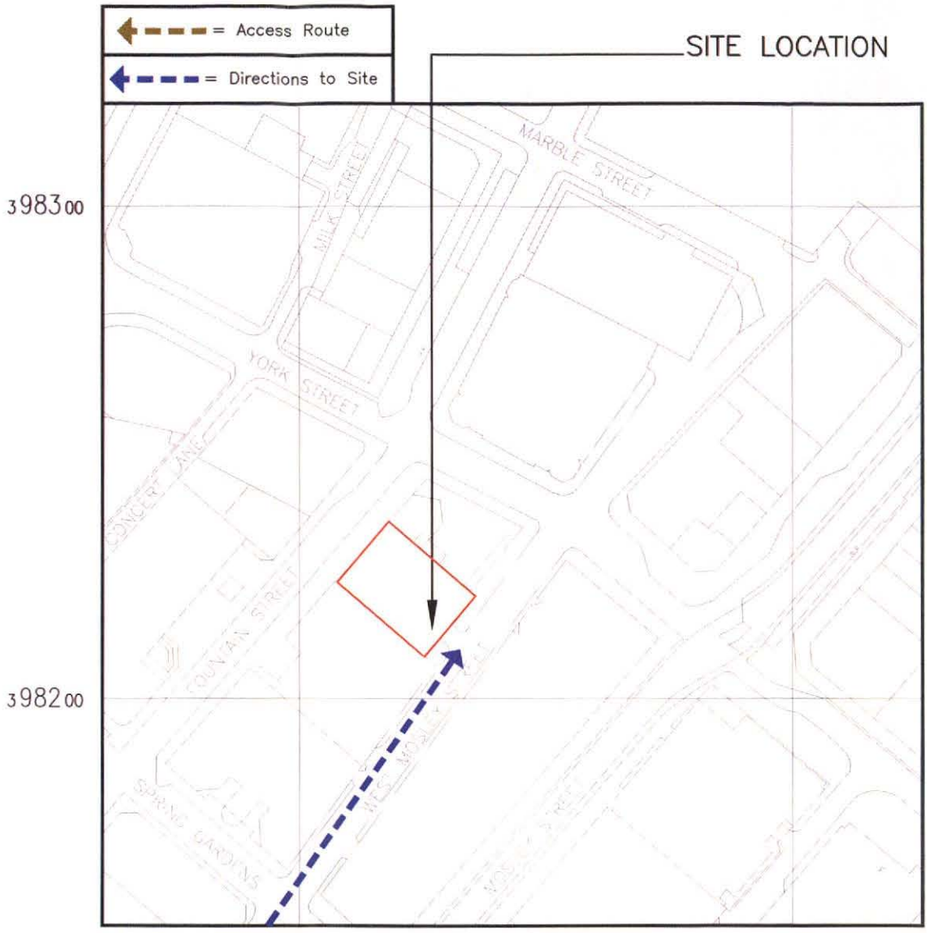



DETAILED SITE LOCATION
(Scale 1:1250)

Based upon Ordnance Survey map extract
with the permission of the Controller of
Her Majesty's Stationery Office.
Crown copyright.
Mono Consultants Limited licence no. ES100017753
Promap licence no. A152065A0001

Notes:
1 ALL DIMENSIONS ARE IN MM UNLESS NOTED OTHERWISE

N.G.R E: 384125 N: 398212

Directions
Leave the M6 at junction 19, then at the roundabout take the 3rd exit onto the A556. AT Bowdon roundabout take the 3rd exit onto the M56. Continue onto the A5103. At traffic signal continue forward onto the A6042. Bear right onto the A34. Turn left onto West Mosley Street. Continue over the crossroads, site is on the left.

PLANNING & BUILDING CONTROL
04 JUN 2013

REV	MODIFICATION	BY	CH	DATE
A	Issued for Construction	DB	RM	31.05.13

MONO CONSULTANTS LIMITED
No. 58 Cygnet Court
Timothy's Bridge Road
Stratford-upon-Avon
Warwickshire
CV37 9NW
t. 44 (0)1789 206500
f. 44 (0)1789 206529
www.monoconsultants.com

CTIL

Cell Name	Opt
YORK HOUSE	C

Cell ID No

CTIL	Host	Sharer
(CTIL) 125965	(VF) 013003	(TEF) N/A

Site Address / Contact Details

YORK HOUSE
YORK STREET
MANCHESTER
M2 3BB

Drawing Title: SITE LOCATION MAPS

Purpose of issue: PLANNING

Drawing Number: 100

Scale:	Drawn:	Date:	Issue:
As Shown	DB	31.05.13	A

Checked:	Date:	Approved:	Date:
RM	31.05.13	SE	31.05.13