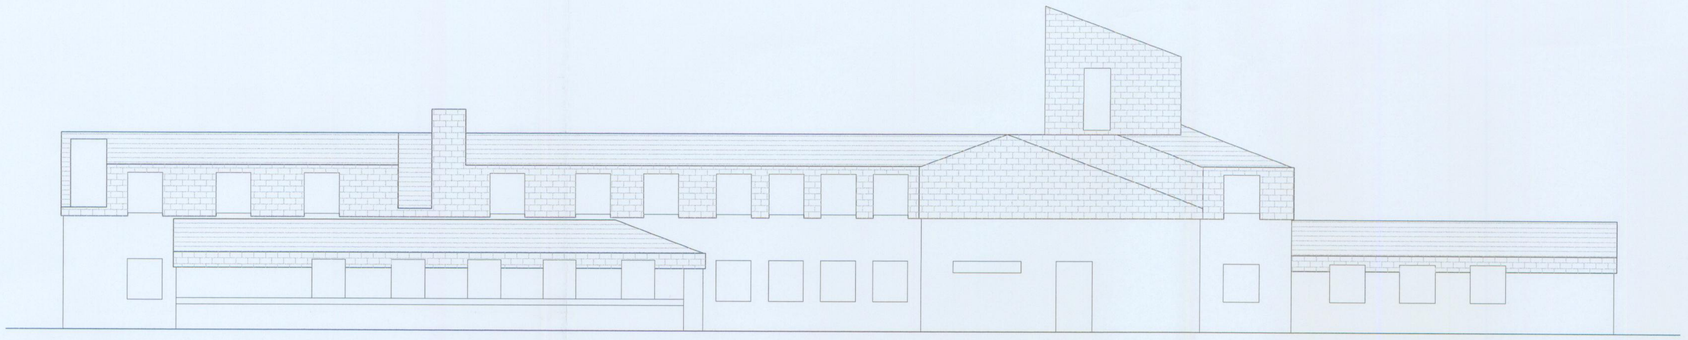

SOUTH ELEVATION @ 1:200

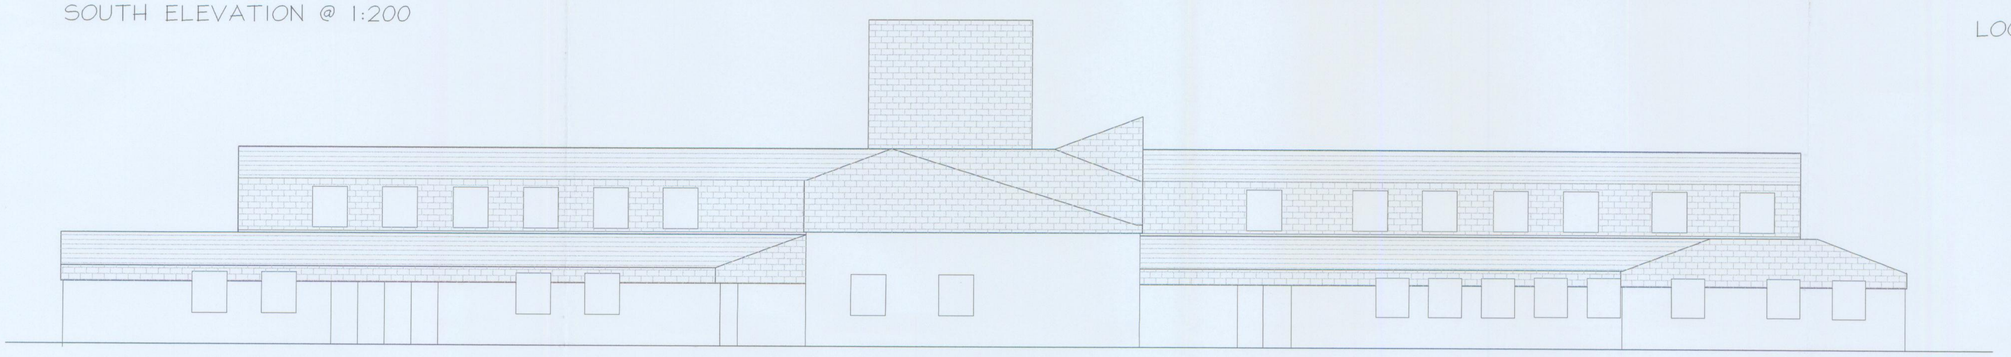

EAST ELEVATION @ 1:200

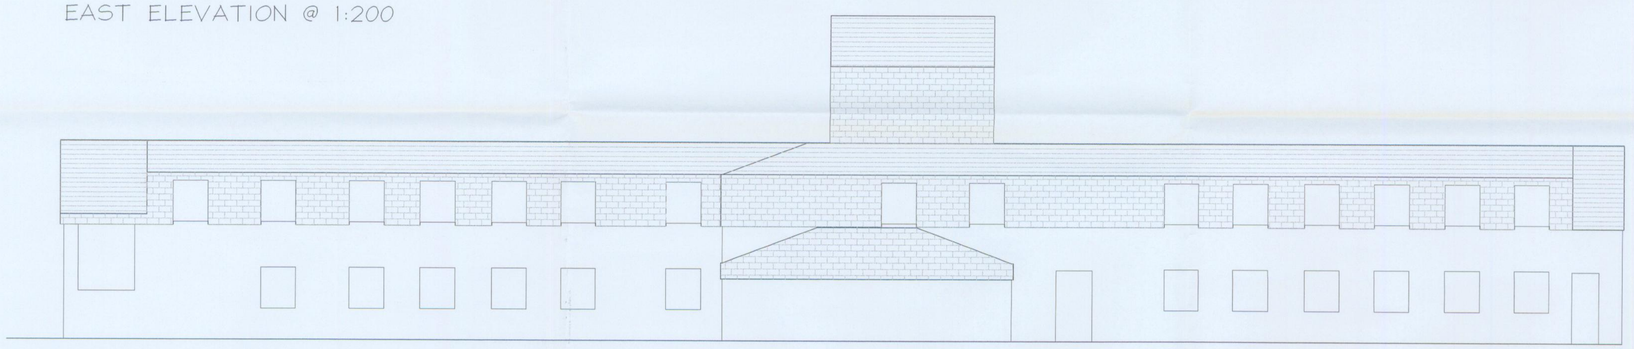

WEST ELEVATION @ 1:200

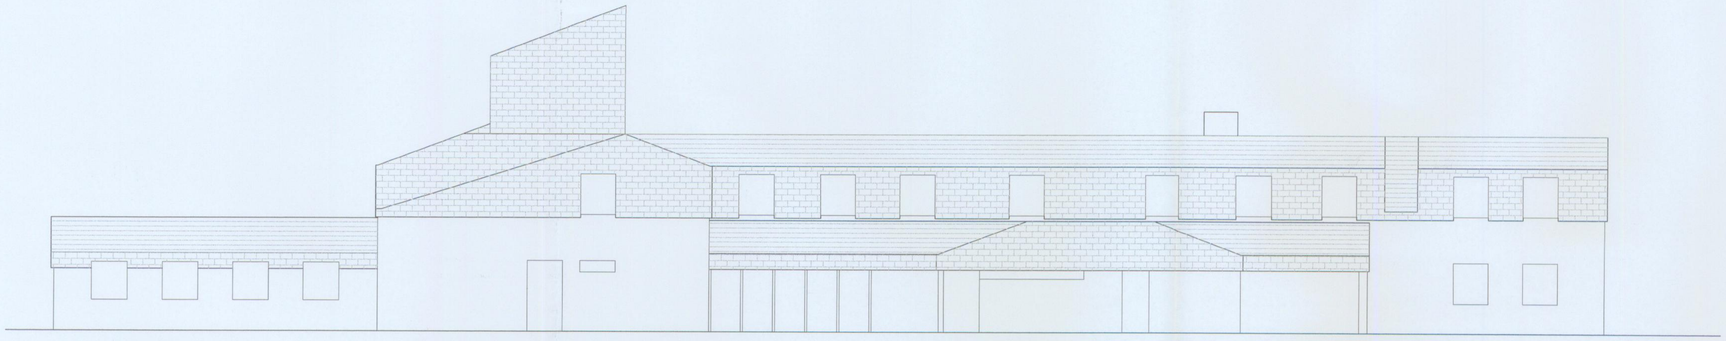

NORTH ELEVATION @ 1:200

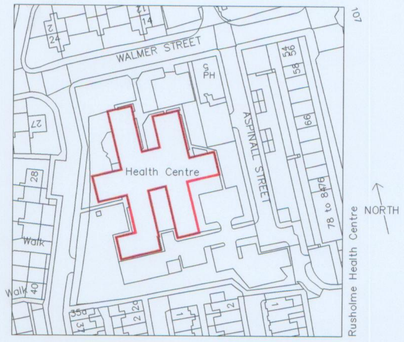

LOCATION PLAN @ 1:1250

ACK'D
REPLIED
RECD 23 APR 2008

EXISTING ASBESTOS CEMENT ROOF TILES

EXISTING ASBESTOS CEMENT VERTICAL TILES

Rev.		Initials	Date	Rev.		Initials	Date

Notes:

1. This drawing is subject to copyright and is not to be reproduced in part or whole without approval.
2. Do not scale this drawing – Check all dimensions on site.

Checked by:

.....

Project: Rusholme Health Centre

Client: Manchester PCT

Dwg Title: **Existing Elevations**

Drawn: idn

Date: April 08

Scale@A1: As shown

Dwg No.: M2652 01

Rev.:

CASSIDY + ASHTON
Architects Building Surveyors Planners Designers
www.cassidyashton.co.uk
7 East Cliff Preston Lancashire PR1 3JE Tel: 01772 258356 Fax: 01772 825000 caabs@cassidyashton.co.uk
1 Regency Chambers Jubilee way Bury Greater Manchester BL9 0JW Tel: 0161 762 5800 Fax: 0161 762 5801
Cheshire House Gorsey Lane Widnes WA8 0RP Tel: 0151 4238914 Fax: 0151 4238915
C+A