**Specification for Resin bound aggregate:**
Type A: Q22 Clause 150
Type B: Q22 Clause 180 + 125

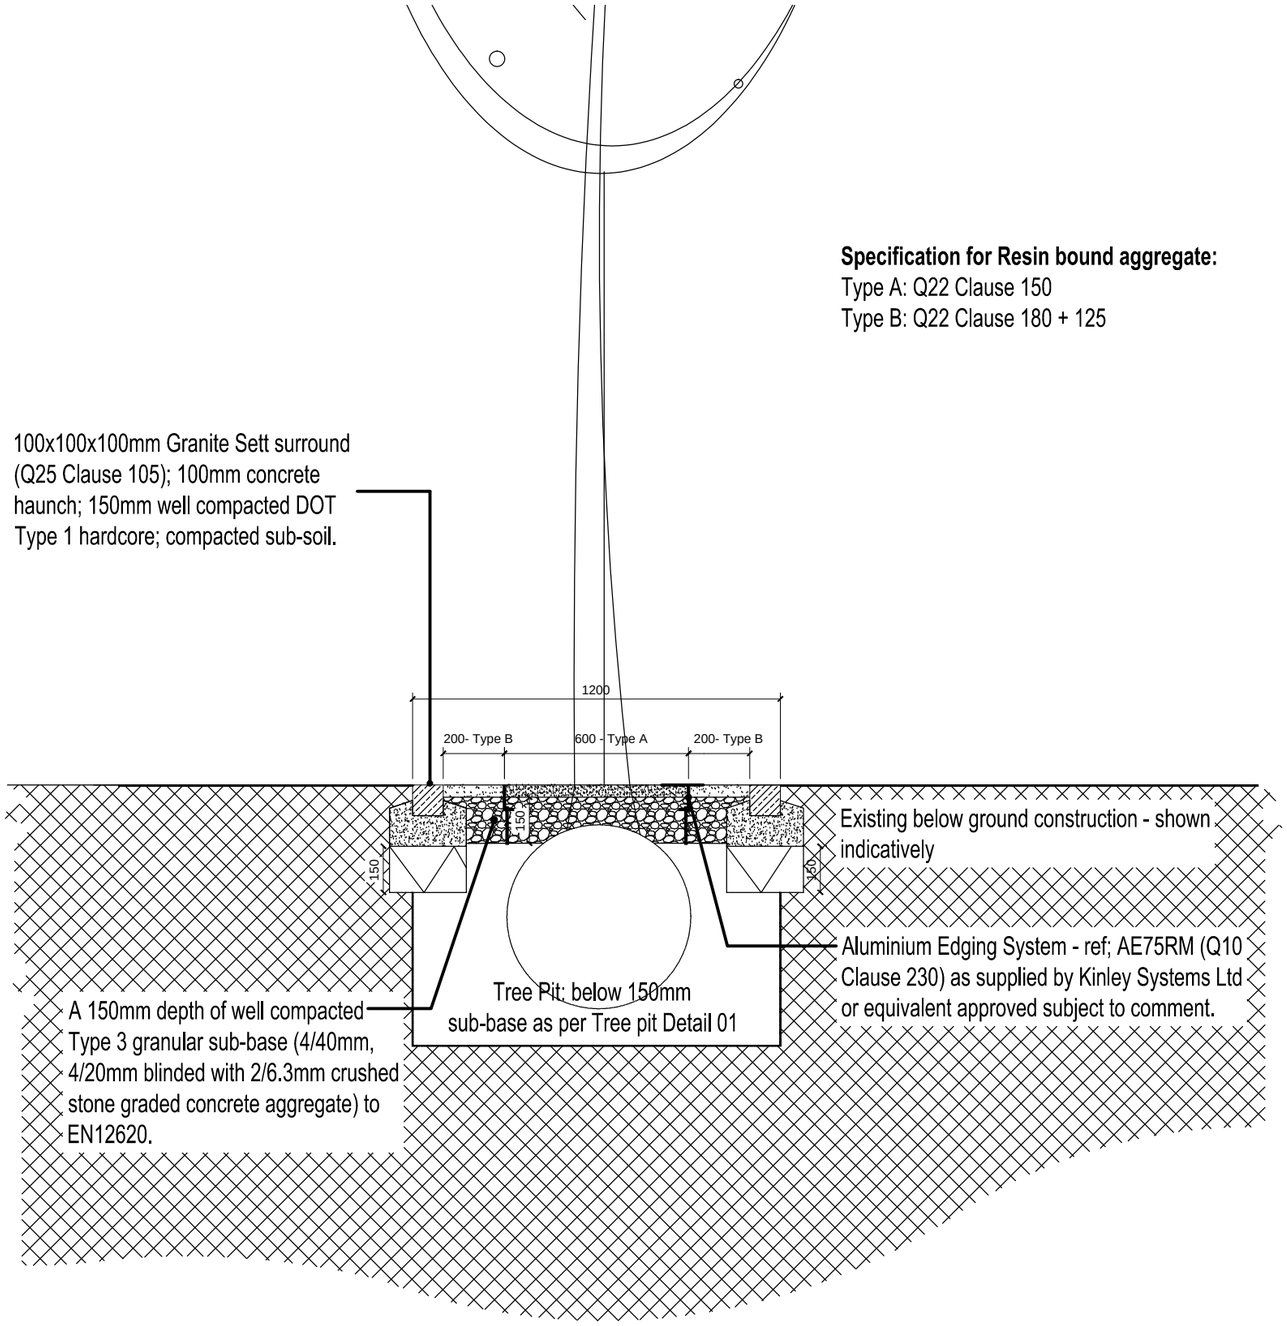


**TREE PIT DETAIL 02: PROPOSED SELF BINDING IN HARD LANDSCAPE AREAS: SQUARE**
**SECTION**
Scale 1:20

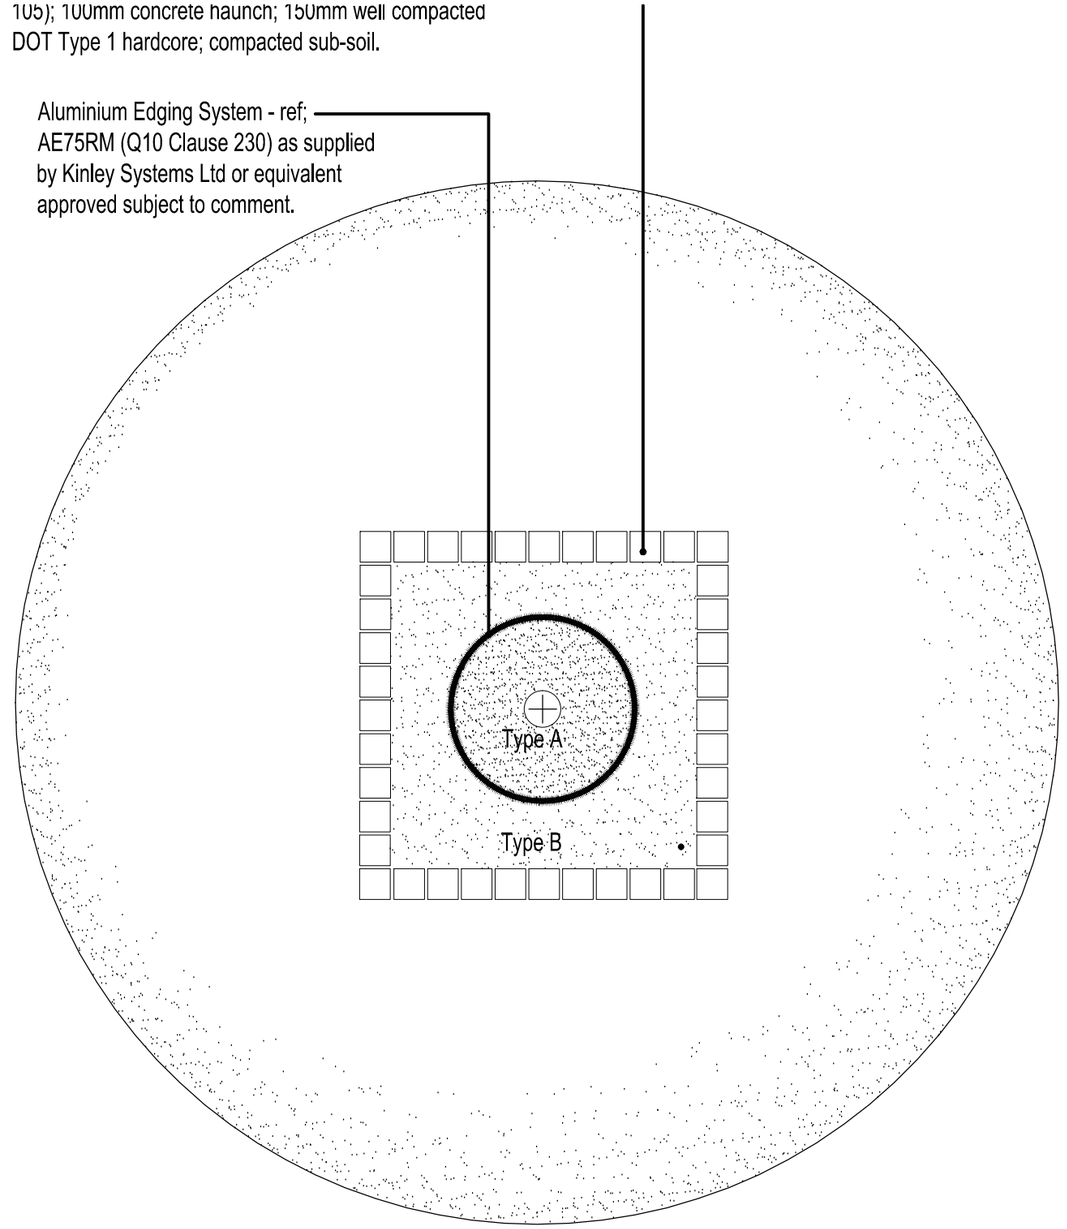


**TREE PIT DETAIL 02: PROPOSED SELF BINDING IN HARD LANDSCAPE AREAS: SQUARE**
**PLAN VIEW**
Scale 1:20

NOTES:
1. All drawings to be read in conjunction with the Landscape NBS Specification and all works to be carried out in accordance with latest British Standards/codes of practice unless specifically directed otherwise.
2. Discrepancies and/or ambiguities between this drawing and information given elsewhere must be reported immediately to this office for clarification before proceeding.

PLANNING ISSUE

| | | | | | |
|---|---|---|---|---|---|
| Client | CITY SOUTH MANCHESTER | Scale | Drawn | Checked | Date |
| | | 1:20@A3 | JS | MO'C | 10.11.2011 |
| Job title | ENVIRONMENTAL IMPROVEMENT WORKS | Job number | Drawing number | | Rev |
| Drawing title | TREE PIT DETAIL 02 - IN HARD LANDSCAPE AREAS: SQUARE | 10.539 | 117 | | |

19 OLD HALL STREET
LIVERPOOL
L3 9JQ
TELEPHONE +44 (0)151 242 6161
FACSIMILE +44 (0)151 236 4467
EMAIL office@bcalandscape.co.uk
WEB SITE www.bcalandscape.co.uk

BCA Landscape