Do not scale from this drawing. All dimension are in millimetres unless otherwise stated.
Any discrepancies should be reported to the Architect.





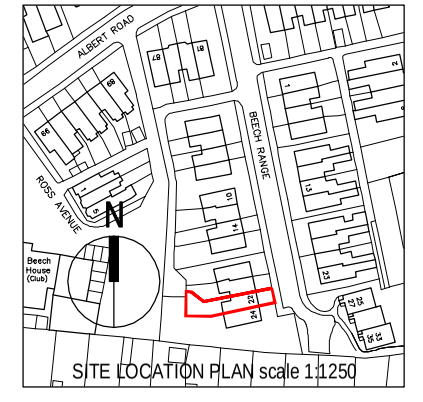

SITE LOCATION PLAN scale 1:1250



FRONT ELEVATION (A)

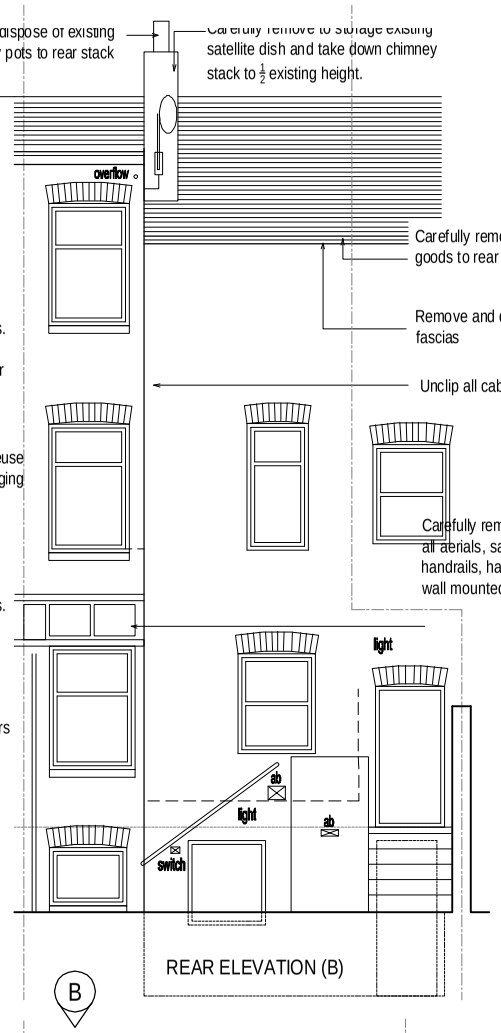

REAR ELEVATION (B)

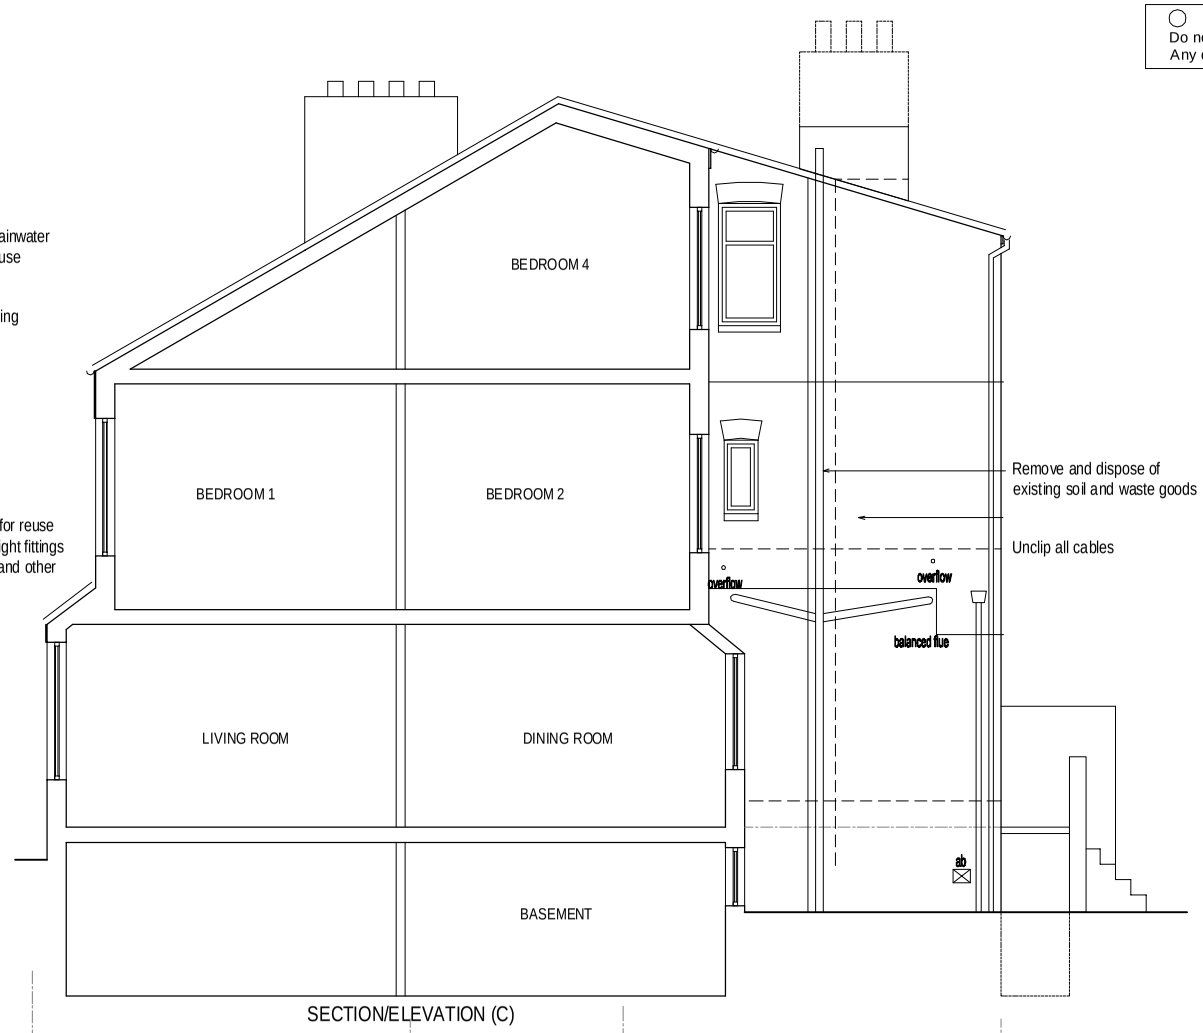

SECTION/ELEVATION (C)

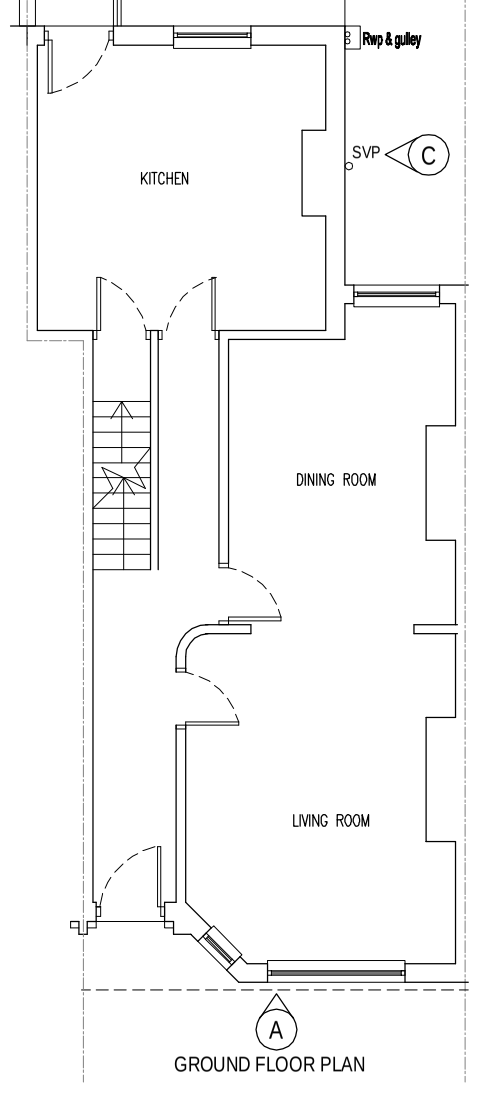

GROUND FLOOR PLAN

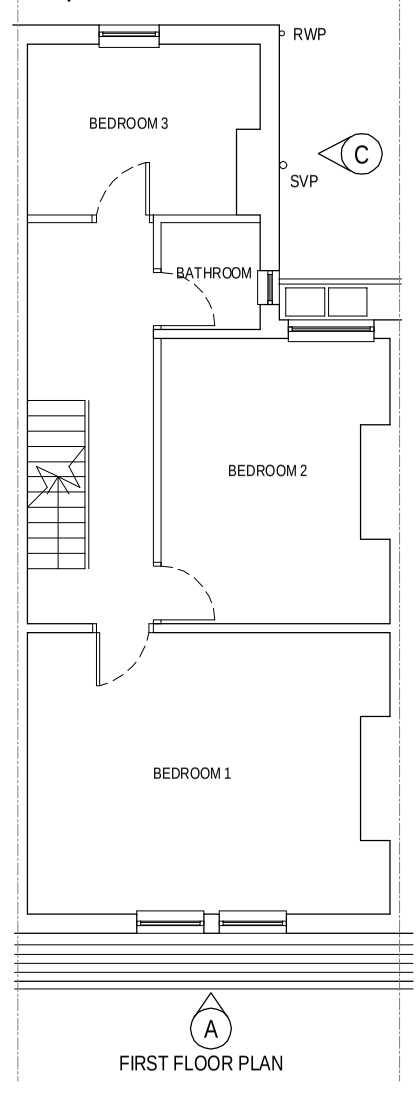

FIRST FLOOR PLAN

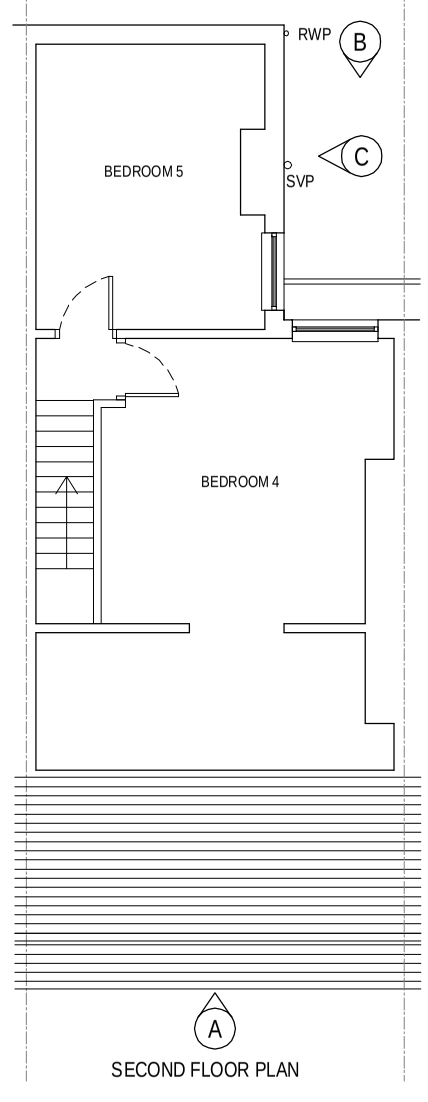

SECOND FLOOR PLAN

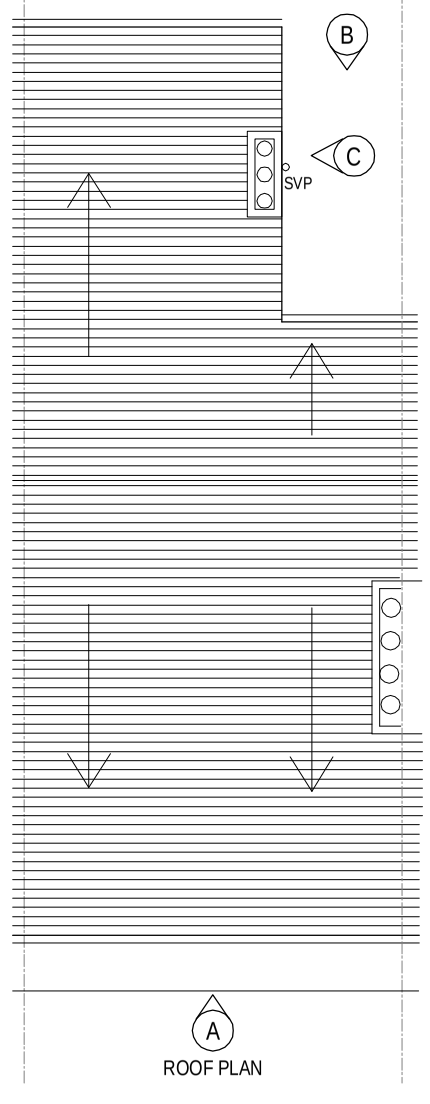

ROOF PLAN

Revision	Description	Date	Drawn	Checked
B	REVISED			
A	Issued for Planning	21.11.12	SK	DW
	PLANNING			
-	First Issue. Issued for Comment/Approval.	26.10.12		DW
	PRELIMINARY			

Halliday Meecham Architects Limited
111 Piccadilly, Manchester M1 2HY
t: +44 (0)161 661 5566
f: +44 (0)161 661 5567
e: hma@hallidaymeecham.com
w: www.hallidaymeecham.com

architecture
interior design
space planning
urban planning
project management
planning supervisors

Halliday Meecham

Client:	EASTLANDS HOMES
Project:	Eastlands Homes Miscellaneous Properties
Phase / Location:	External Refurbishment
Drawing:	22 Beech Range, M19 2 EU As Existing

Scale @ A1	Scale @ A3	Date:	Drawn:	Checked:	Job No.	Drawing No.	Revision
1:50	1:100	17.07.12	DW	DW	4398	(2-) 21	B