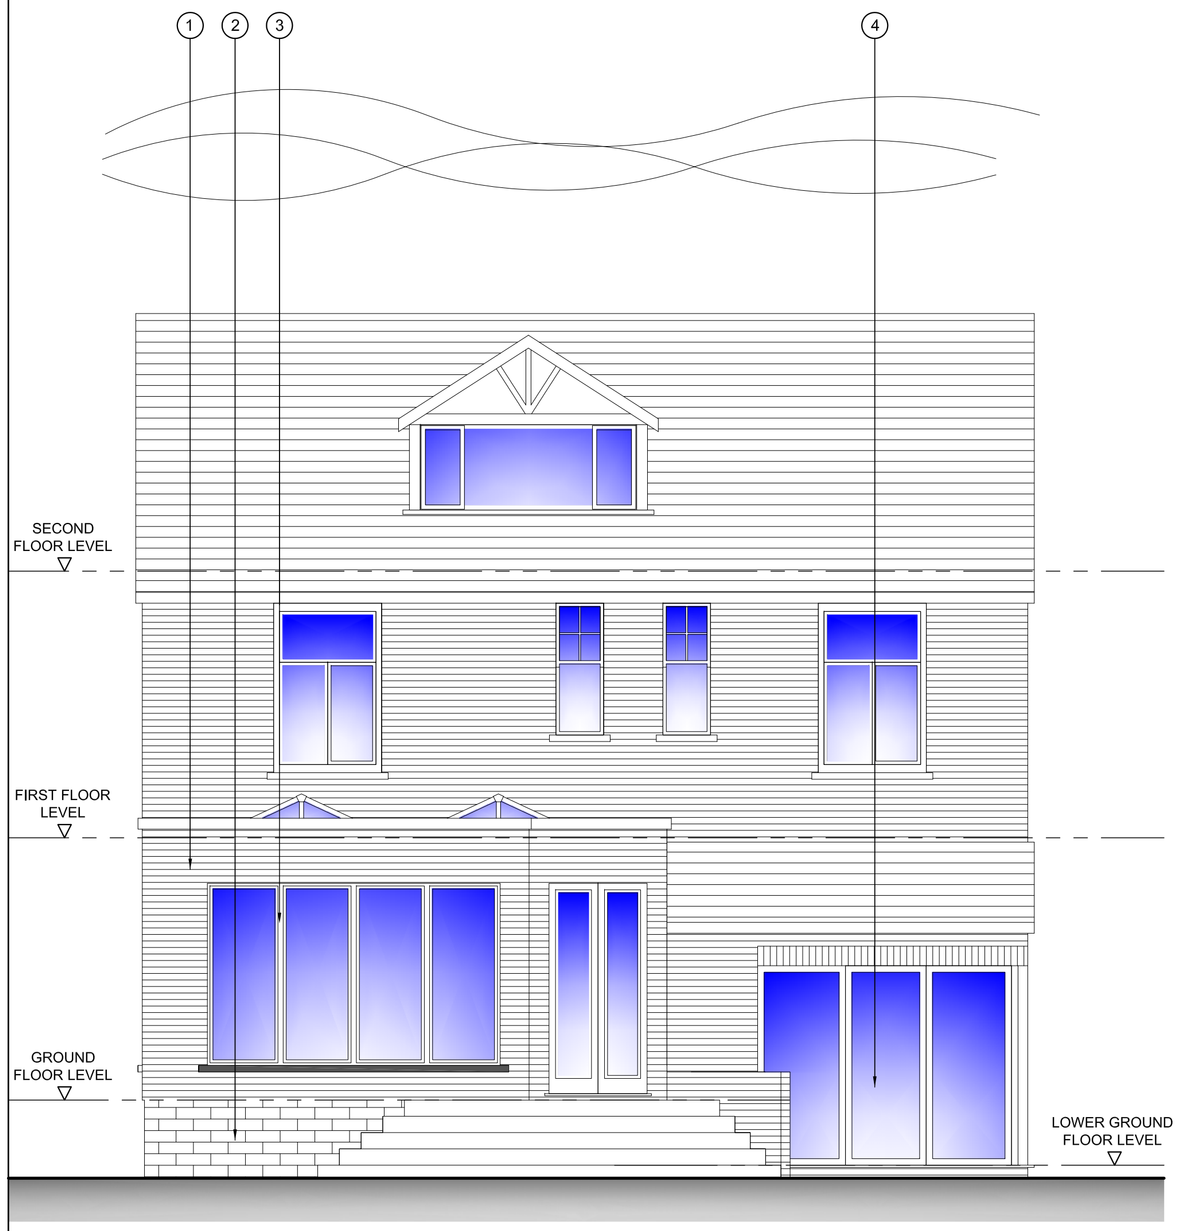

VIEW ON REAR ELEVATION - PROPOSED
A1 - SCALE 1:50
A3 - SCALE 1:100

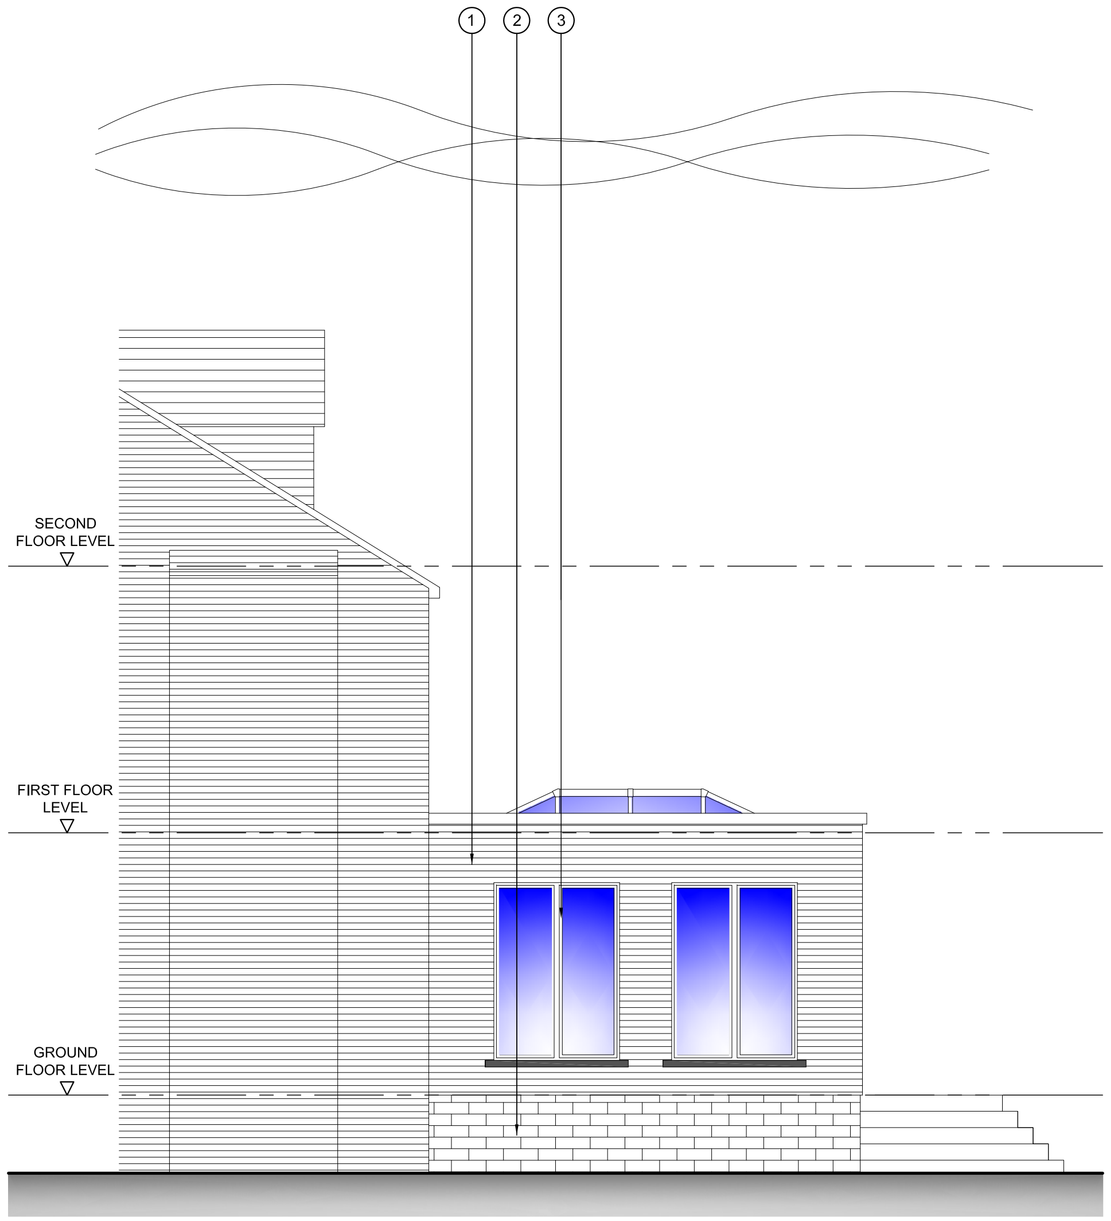

VIEW ON SIDE ELEVATION - PROPOSED
A1 - SCALE 1:50
A3 - SCALE 1:100

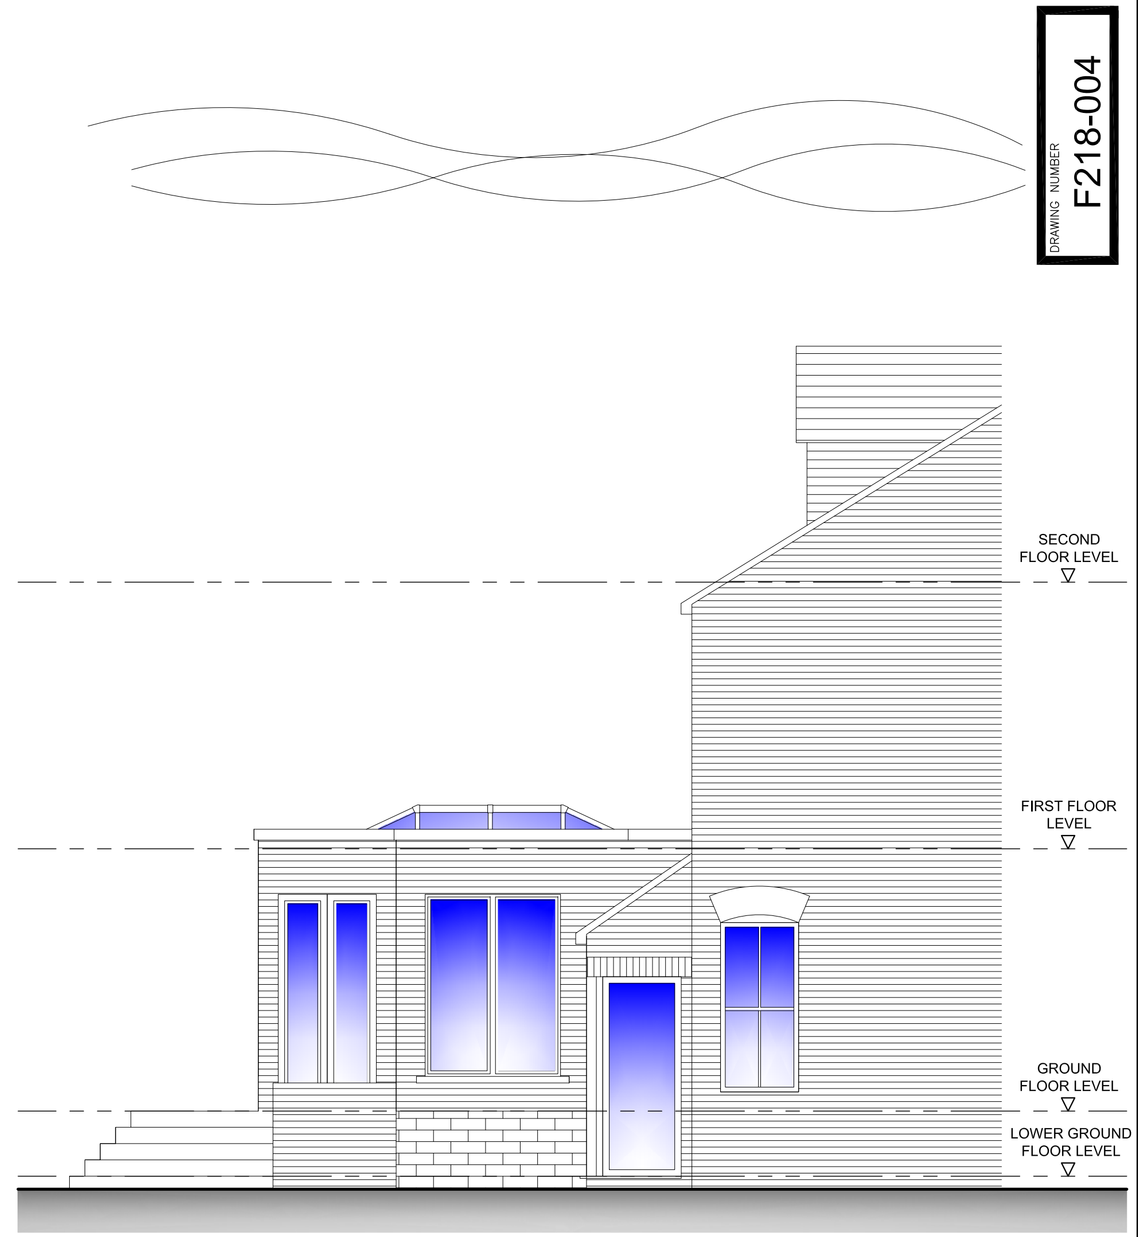

VIEW ON SIDE ELEVATION - PROPOSED
A1 - SCALE 1:50
A3 - SCALE 1:100

MATERIAL SCHEDULE

1. FACING BRICKWORK TO MATCH EXISTING OR SIMILAR APPROVED.
2. STONE FACING BLOCK OR SIMILAR APPROVED.
3. WHITE / CREAM FRAMED DOUBLE GLAZED WINDOWS.
4. GLAZED SLIDING DOORS

DRAWING NUMBER F218-004

REV.	DATE	DESCRIPTION	DRN	CHK.
O	18.08.12	ISSUED FOR PLANNING	CB	GB

CLIENT
MR & MRS MUNRO

PROJECT
4 WINSTER AVE
WEST DIDSBURY, MANCHESTER
M20 2YG

TITLE
PROPOSED EXTENSION
PROPOSED ELEVATIONS

SCALE	DRAWN BY
AS SHOWN	CB

DRAWING NUMBER	REV.
F218-004	O