

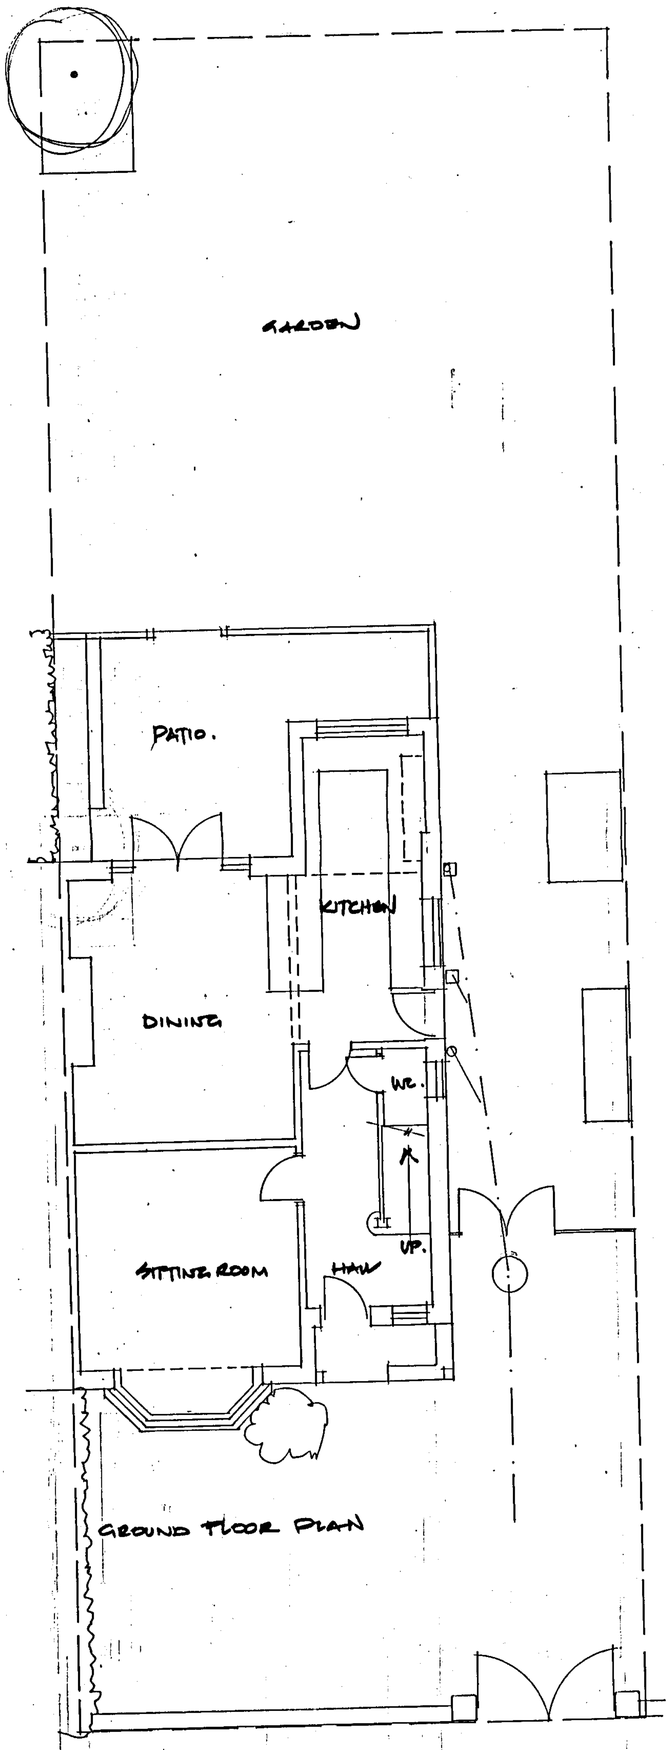



GROUND FLOOR PLAN

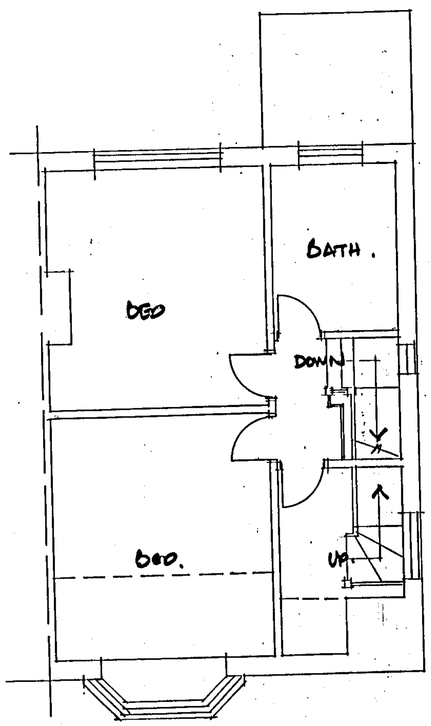


FIRST FLOOR PLAN

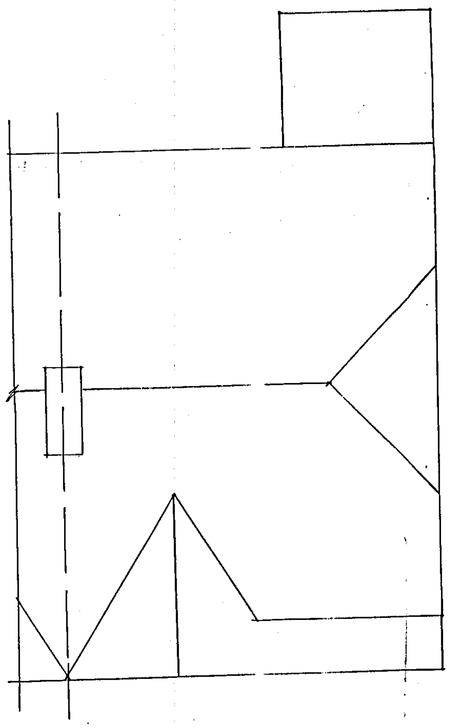


ROOF PLAN

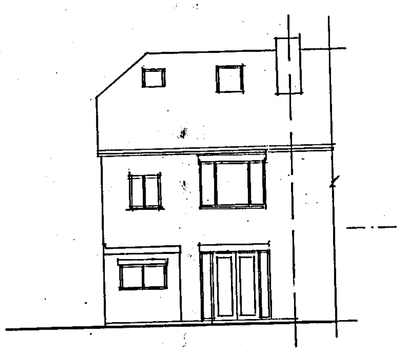

REAR ELEVATION

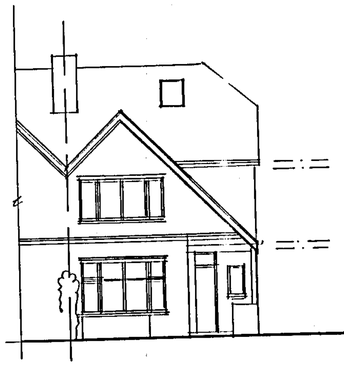

FRONT ELEVATION

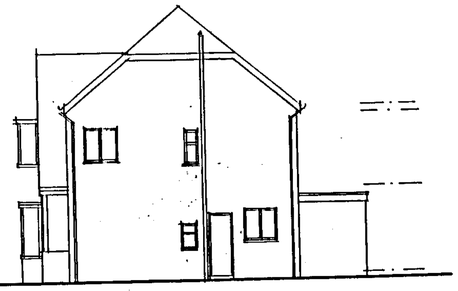

SIDE ELEVATION

PROJECT
25, HUESTVILLE
CHORLTON
MANCHESTER.
M21 8DJ

CLIENT
MR & MRS. C. THORP

DRAWING
EXISTING
PLANS & ELEVATIONS

DRAWING NR	REVISION	SCALE(S)
2013.05.01.01		1:50 / 1:100

DATE	DRAWN BY
MAY 2013.	K. C. CONT

INSIDE OUT DESIGN ASSOCIATES LIMITED
ARCHITECTURAL
DESIGN
CONSULTANTS
The Studio, The Pastures,
1 Pastures Lane, Clitheroe, Lancashire,
BB7 4AW
Tel/fax: 01457 810291
E-mail: design@insideoutdesign.co.uk
Website: www.insideoutdesign.co.uk

'01'