


MR T CENTENERA

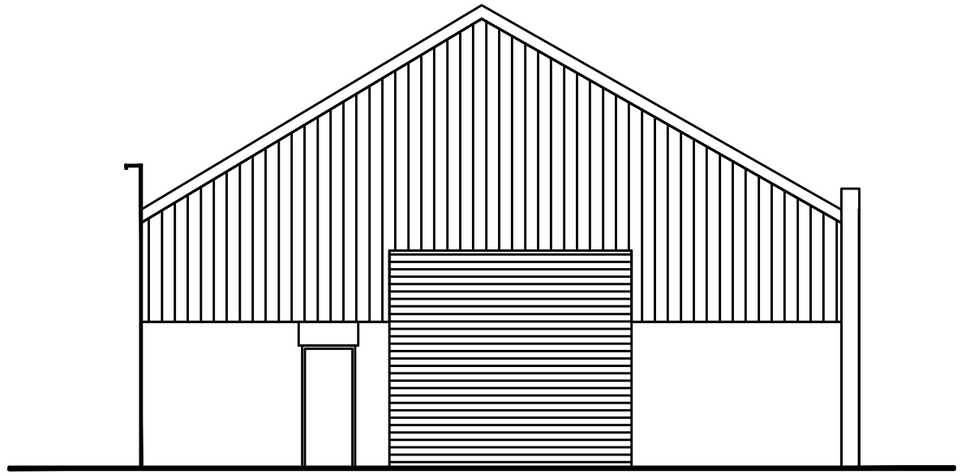

EXISTING SOUTH ELEVATION

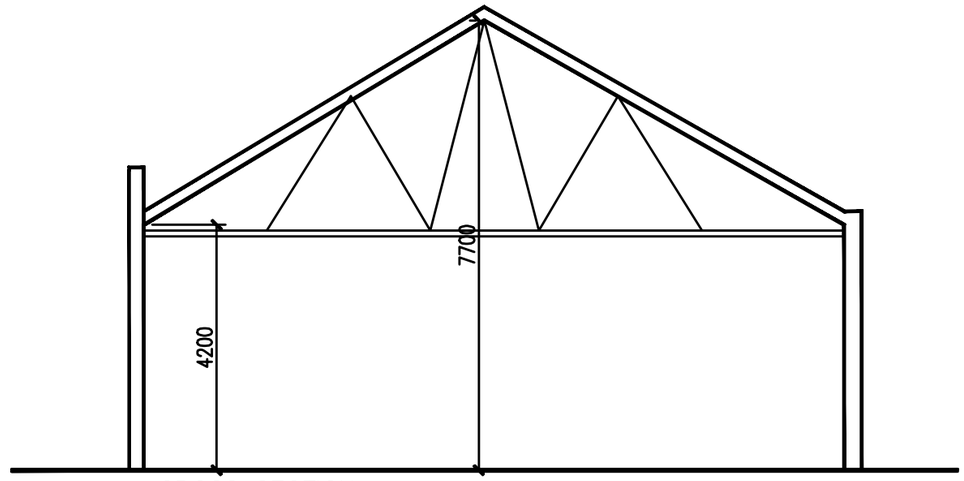

CROSS SECTION

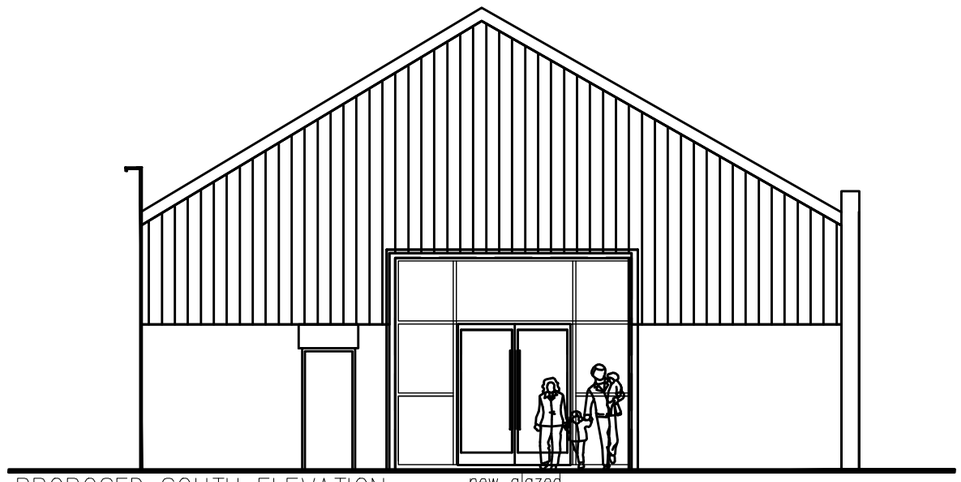

PROPOSED SOUTH ELEVATION



EXISTING FRONTAGE



EXISTING INTERIOR

UNIT 7, MANCHESTER INDUSTRIAL PARK
CHILDRENS ENTERTAINMENT CENTRE

SCALE 1:100/ @ A3

The Studio, 46 Ovenhouse Lane
Bollington, Cheshire. SK10 5EY
01625 266842
office@fob-design.com www.fob-design.com

REV	DATE	DRAWN BY

Copyright of fob design, all rights reserved.

1:500

LAUGHING DUCKS

XXX

XXX

XXX	XXX	Drawn	00.00.10
XXX	A3	Checked	1:250@A3

11710 PL 04 A