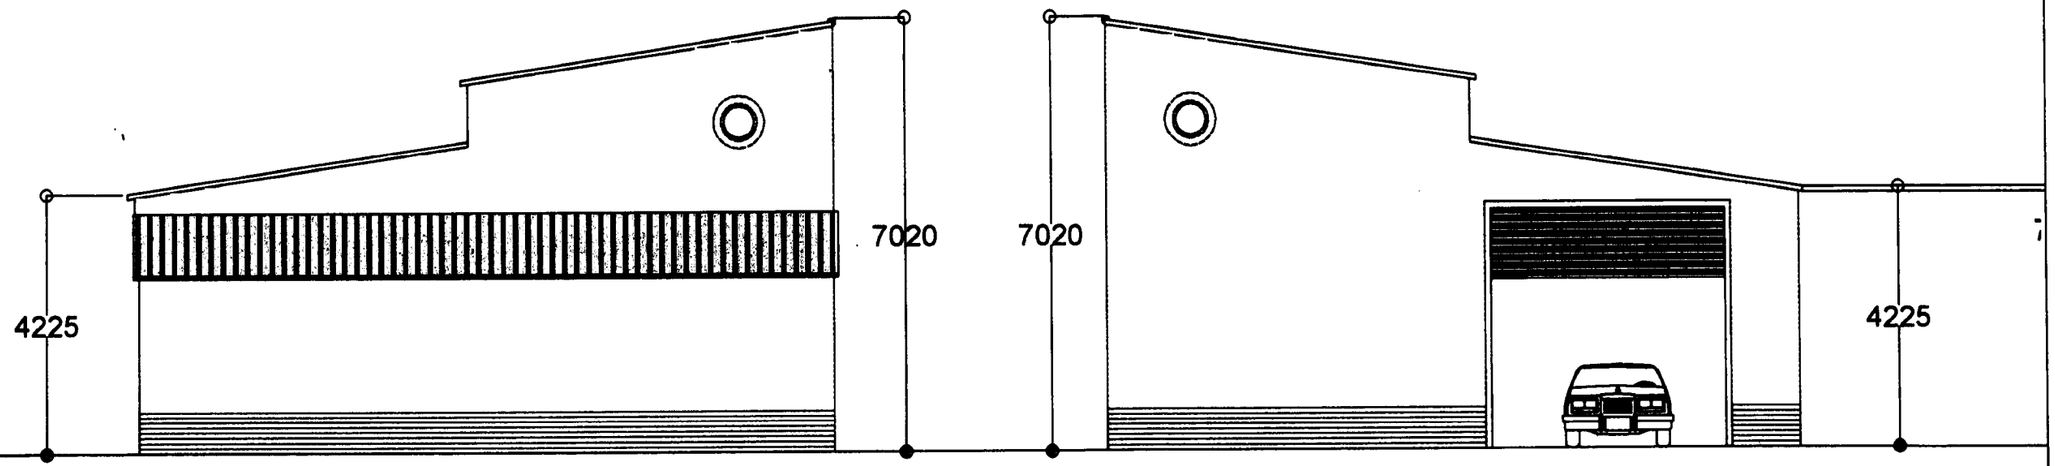

PROPOSED
ELEVATION ELEVATION

PROPOSED
SIDE ELEVATION(alleyway)

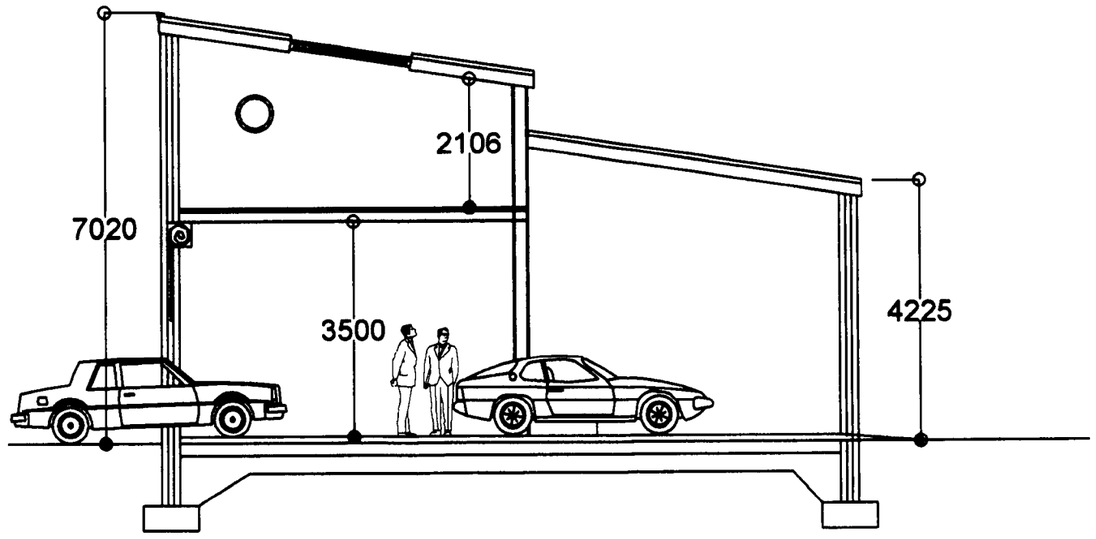

PROPOSED CROSS SECTION

REV A 08-12-09

N.GEDAL
BA Hons Dip ARCH RIBA
ARCHITECT

CLIENT
Longsight Garage
Greville St Manchester

Architects
Studio NG Ltd
4 Rutters Lane
Hazel Grove
Stockport
SK7 5AY
Tel: 0161-419 - 9757
studio_ng@hotmail.co.uk

DRAWING TITLE
PROPOSED Side elevations

DRAWING No MOT

SCALE	DATE
1:200	16.11.01