LOCATION PLAN 1:1250 SCALE NORTH^

0 10 20 30 40 50 100 metres

1:1250 scale when printed at A3 size

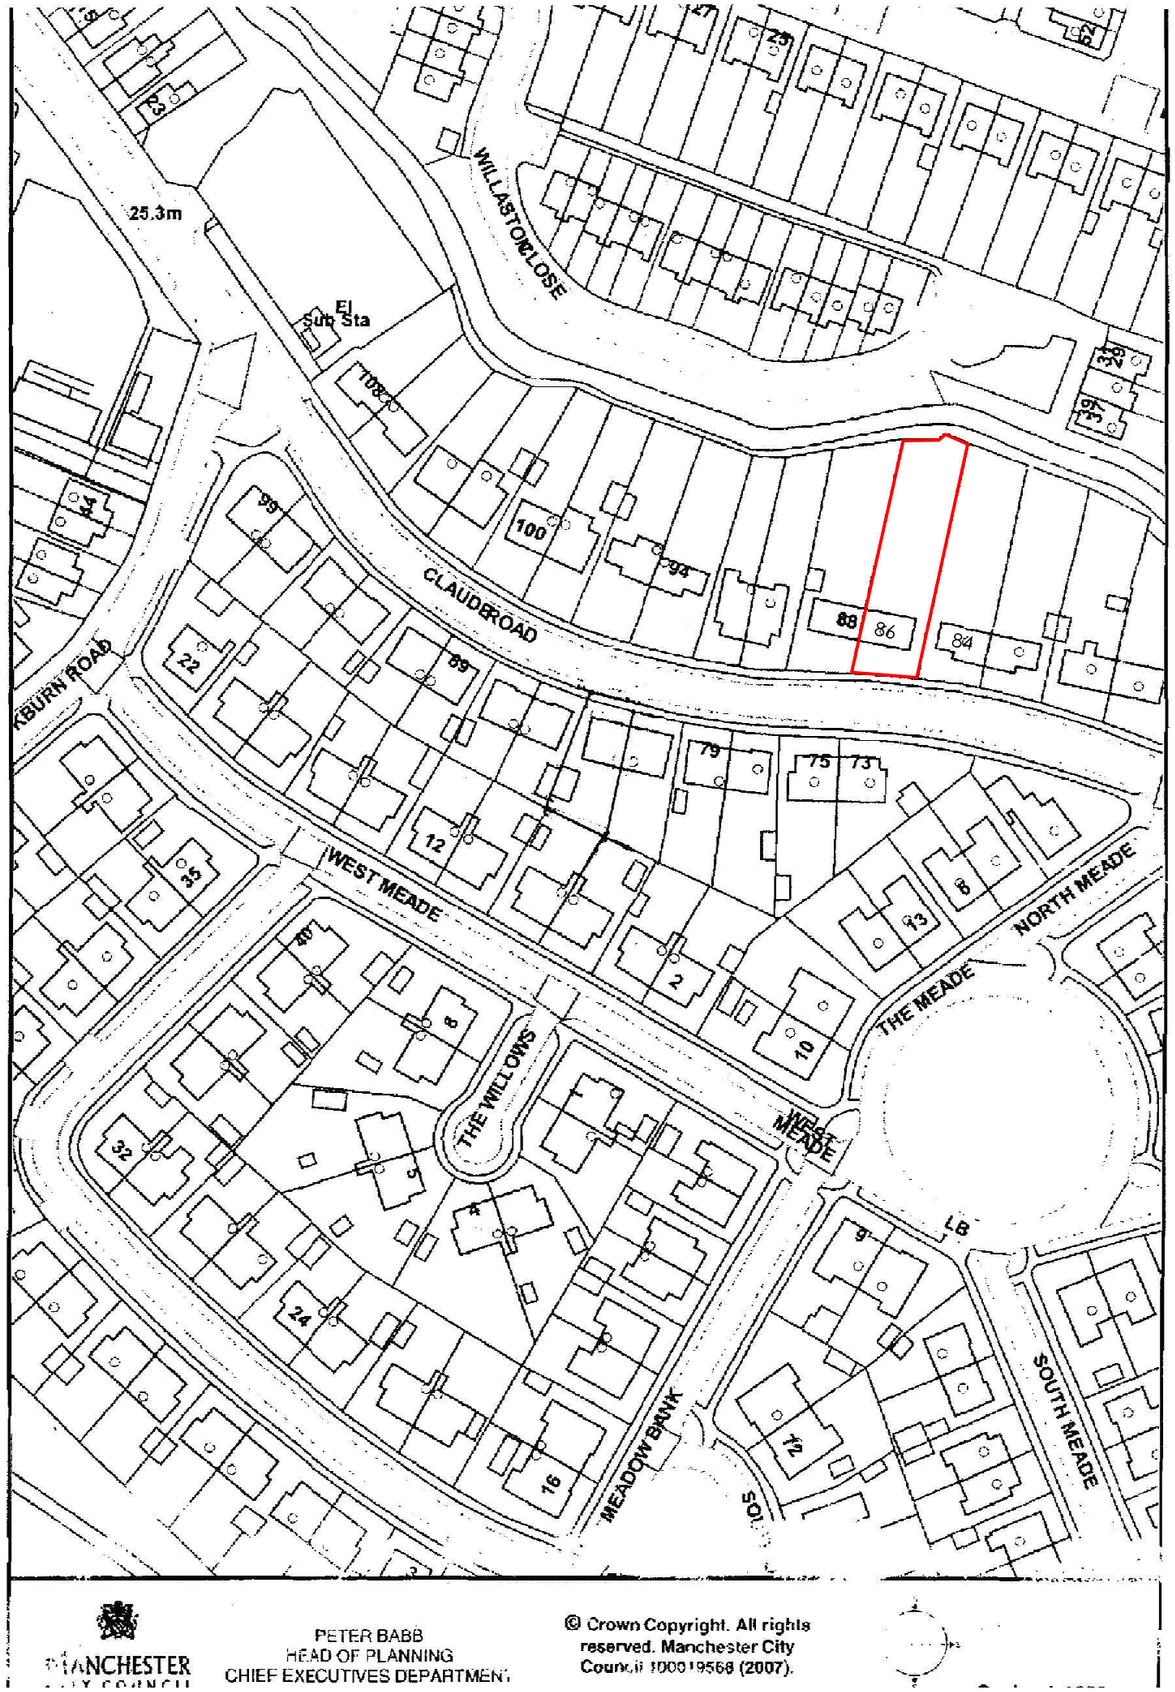

© Crown Copyright. All rights reserved. Manchester City Council 100019568 (2007).