[B2] Location Plan of Old Parsonage

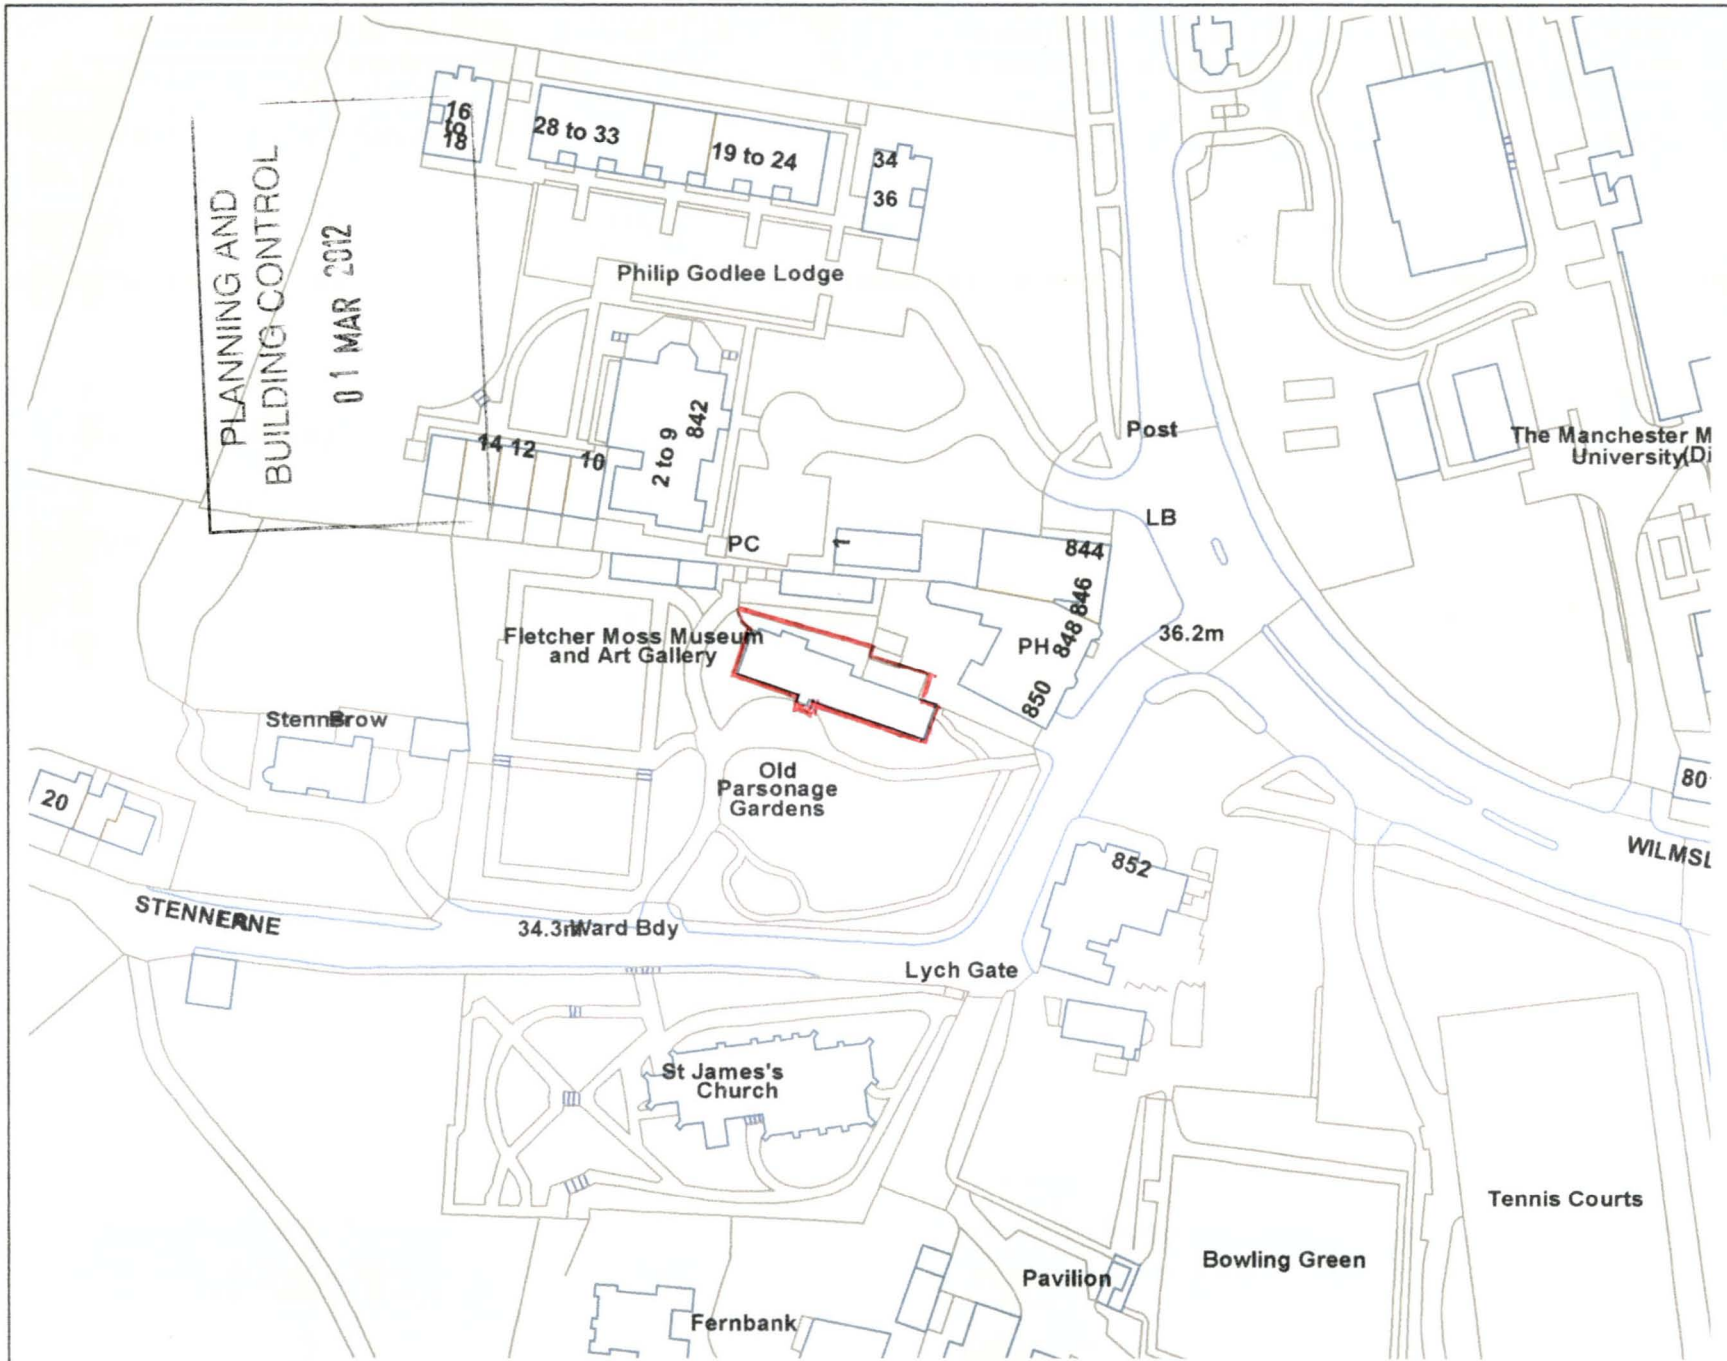


MANCHESTER CITY COUNCIL

HELEN JONES
HEAD OF CORPORATE
PROPERTY SERVICES
CORPORATE SERVICES
DEPARTMENT
TOWN HALL EXTENSION
MANCHESTER
M60 2AX

© Crown copyright and database rights 2011. Ordnance Survey 100019568

N
W
E
S

1:1250
(Not to Scale)

Insert Map