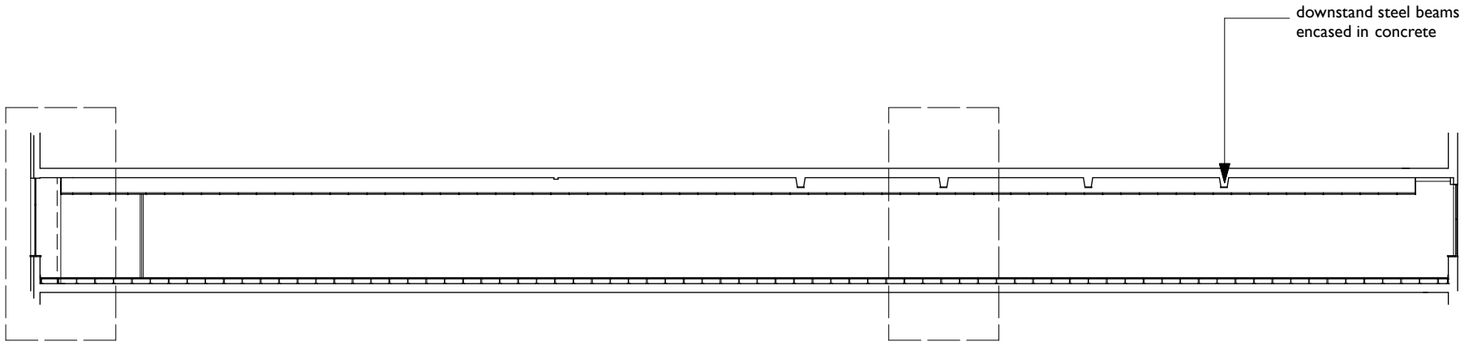

Section AA

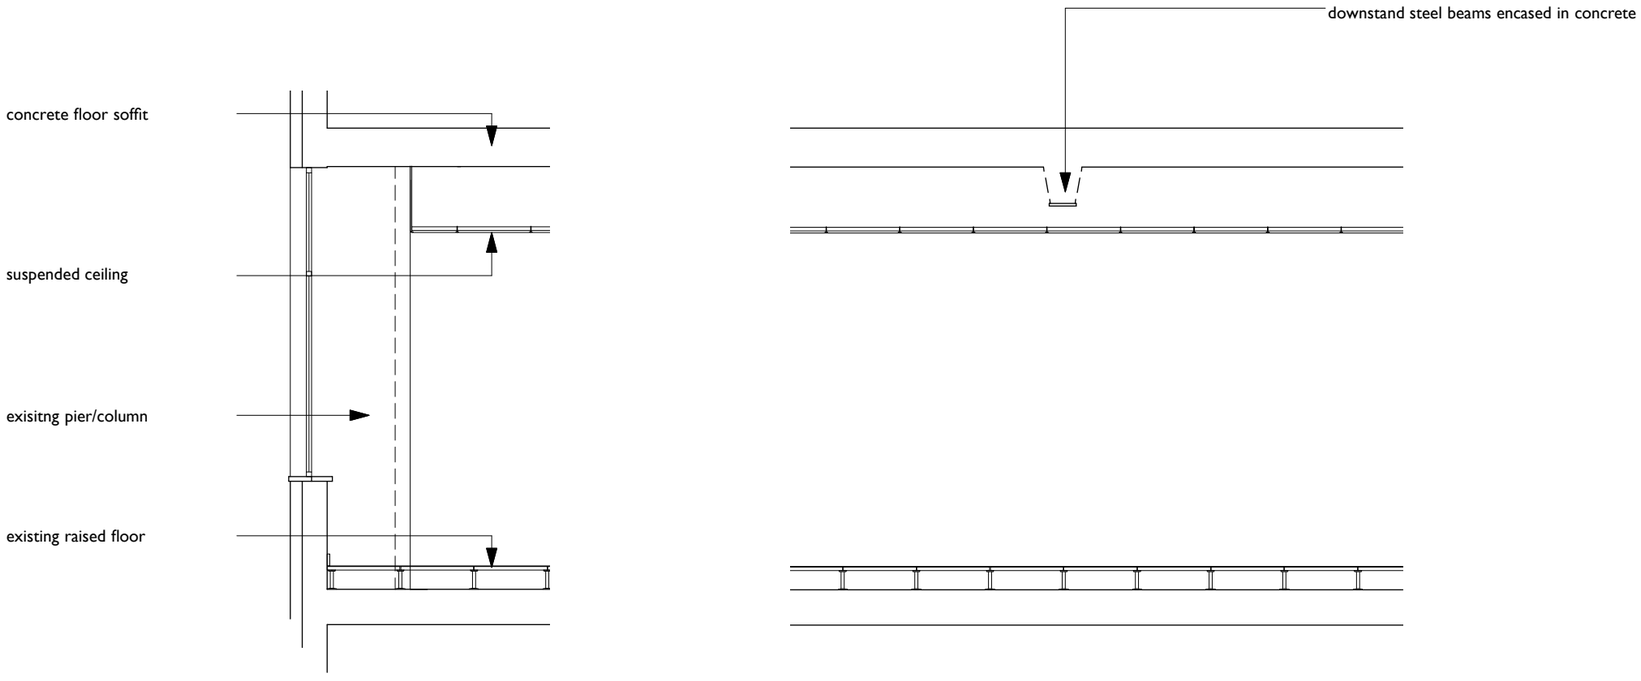

Typical Window/Ceiling Edge Detail 1:50@A3

description	date	rev
-	-	-

Bridgewater House, Manchester
alterations to 5th Floor
for Bruntwood

Existing Sections
Section AA

scheme 1444
no. **E(300)**
rev -
scale **1:200@A3, 1@100 A1**
date June 2012
drawn AMB

makinarchitecture
URBAN ARCHITECTS & DESIGNERS
www.makinarchitecture.com
t 0161 236 0051
architect@makinarchitecture.com

COPYRIGHT OF MAKIN ARCHITECTURE
DO NOT SCALE FROM THIS DRAWING
DIMENSIONS TO BE CHECKED ON SITE

SK *sketch* **P** *proposed* **T** *tender* **C** *construction* **AB** *asbuilt*