

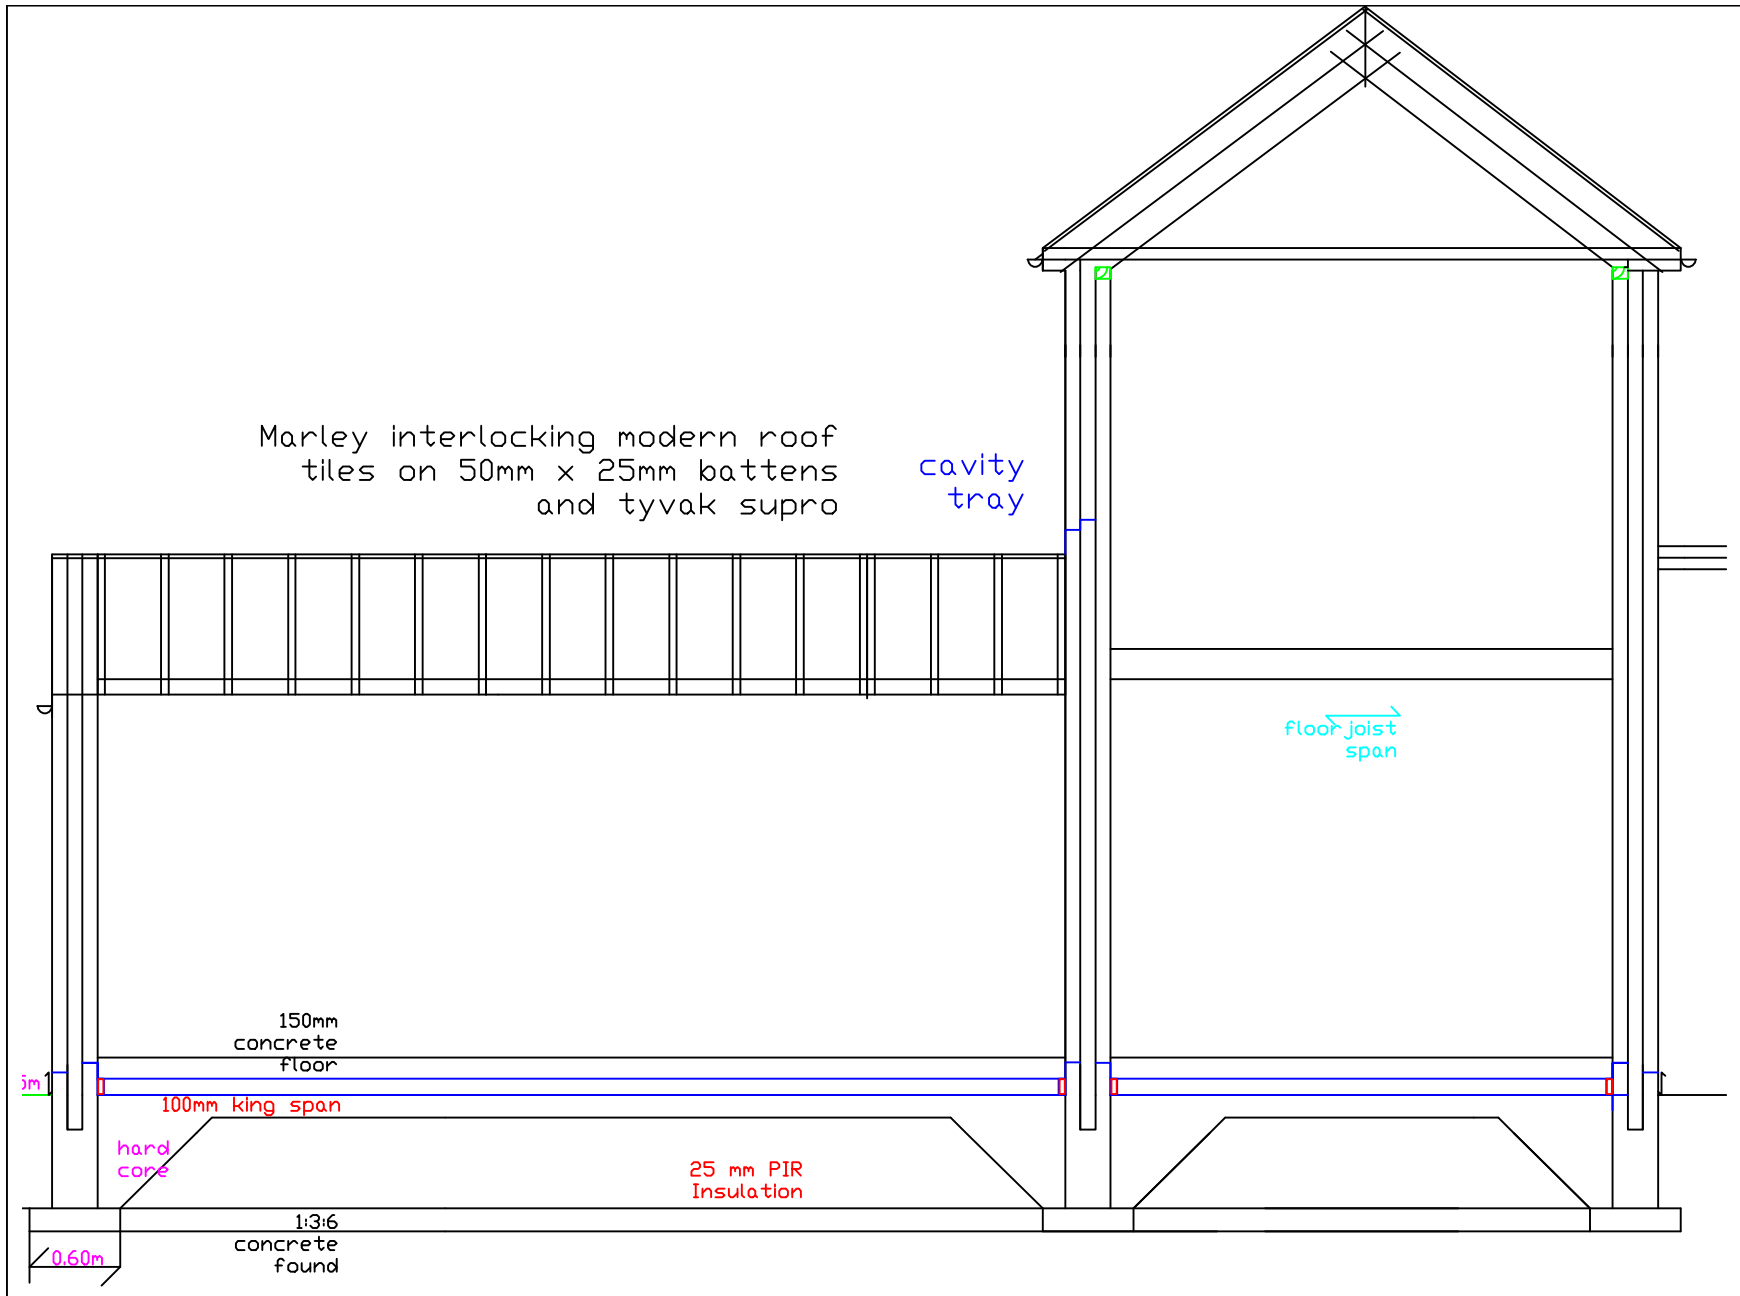



PROPOSED SECTION THROUGH
1:50

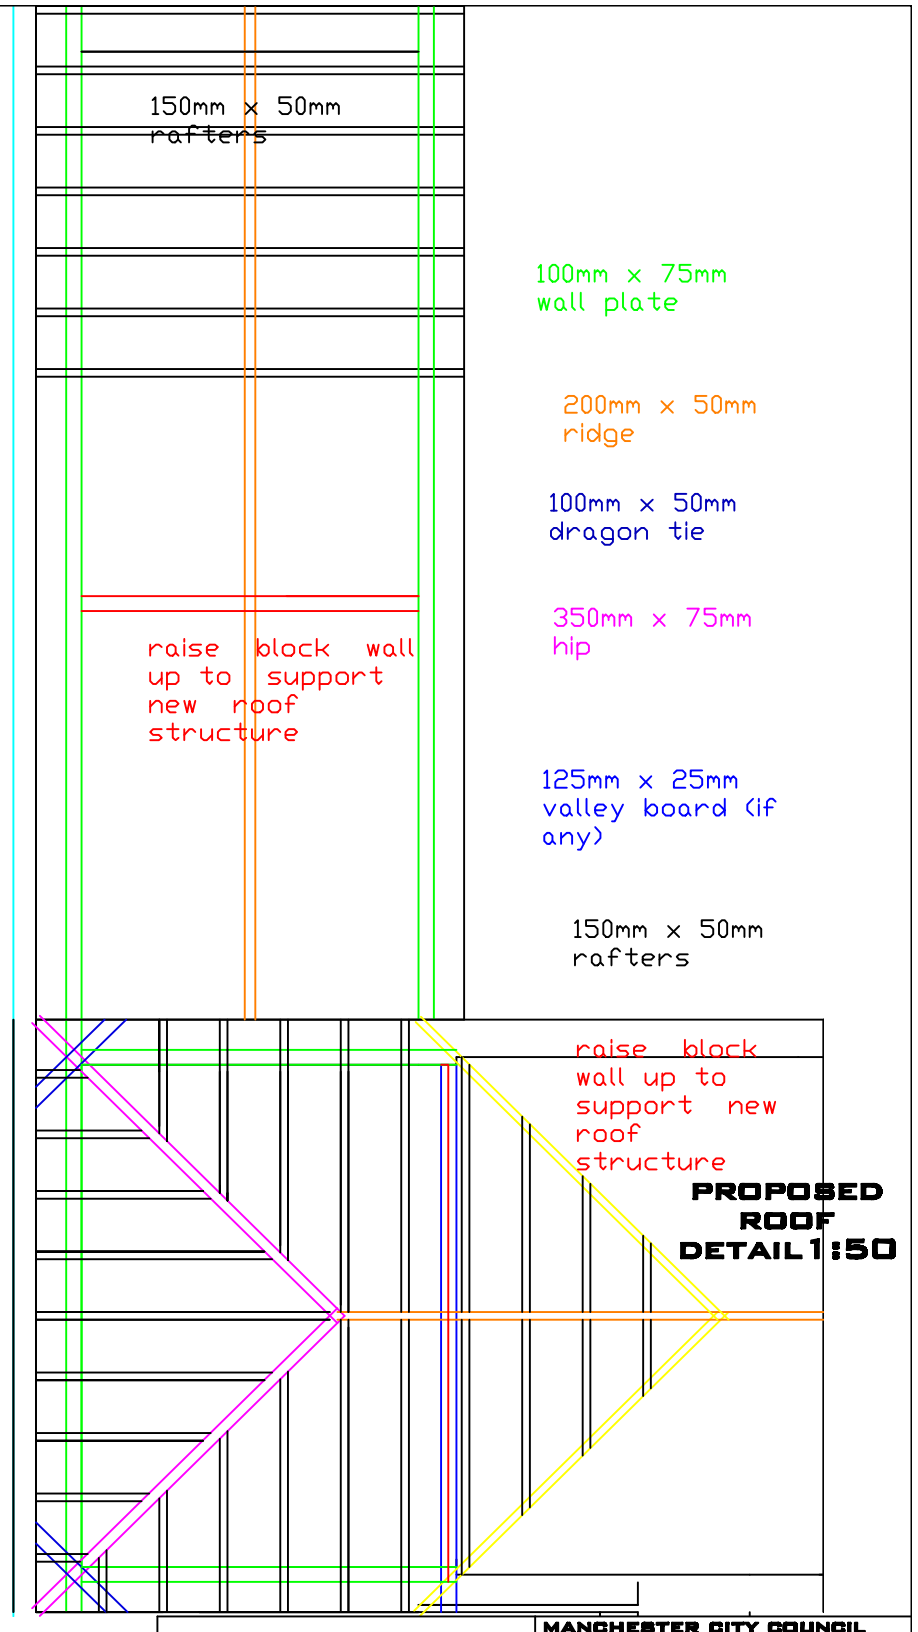

PROPOSED ROOF DETAIL 1:50

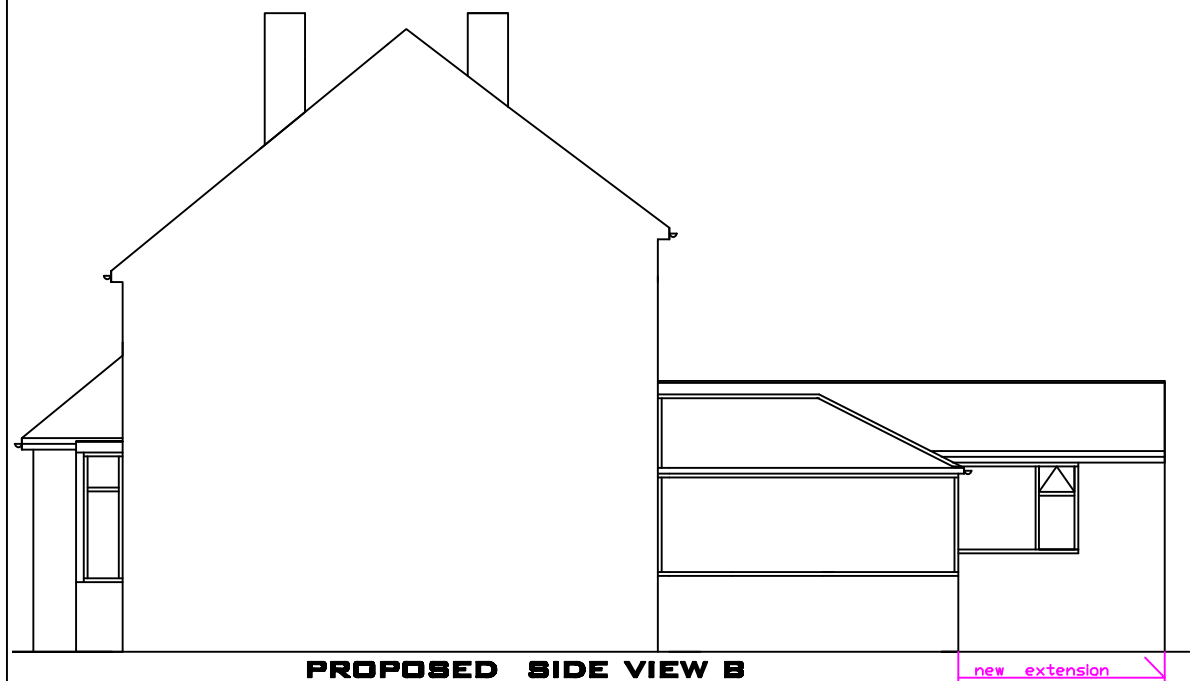

PROPOSED SIDE VIEW B
1:100

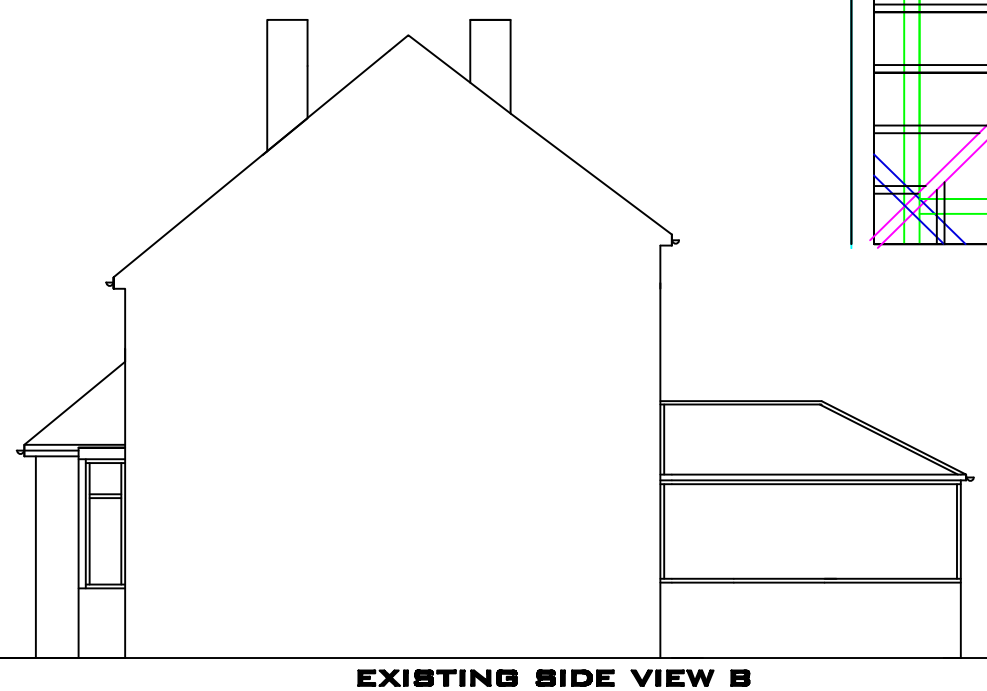

EXISTING SIDE VIEW B
1:100

DO NOT SCALE OF THIS DRAWING
TAKE ALL DIMENSIONS ON SITE
Please do not start any works untill all approvales have been obtained.

client:
JOHN LAWSON,
91,DALSTON DRIVE ,
DIDSBURY,
MANCHESTER,
M20 5LQ,
TEL0792995468
01614489546
EMAIL @c.LAWSON1950
@BTINTERNET.COM

drawing title:
PROPOSED SIDE DOUBLE AND SINGLE REAR STOREY EXTENSION,S

MANCHESTER CITY COUNCIL
PLANNING AND BUILDING CONTROL APPLICATION

Plans Drawn.
tel.no.07952934281
07856609593
email Bawinterbottom @aol.com
PlansDrawn01@aol.com
www.plansdrawn.org

date:
APR. 2013

project no.	drg. no. rev.
DD91	03