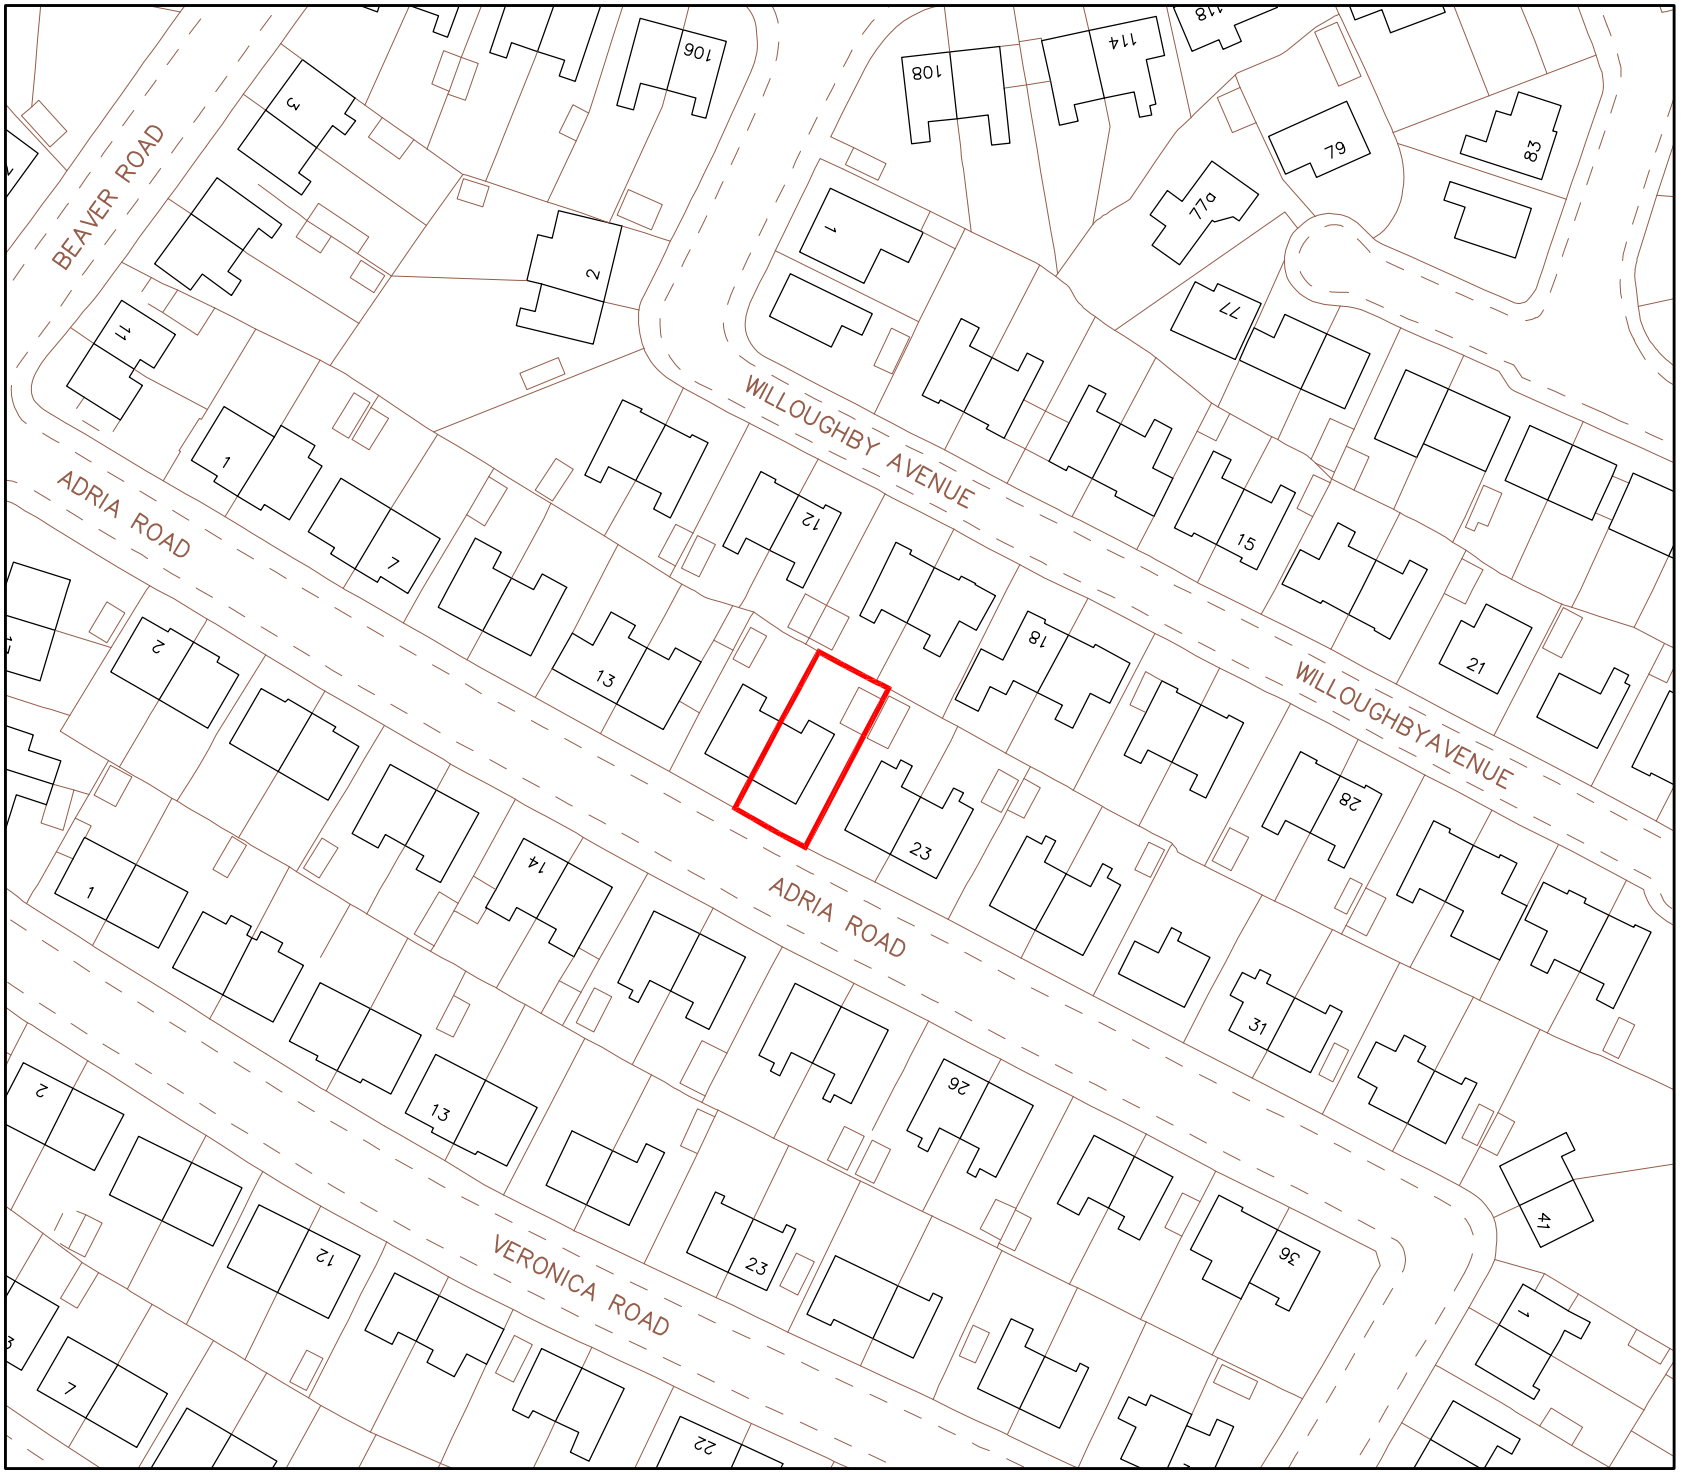

DK ARCHITECTS
t 0161 3593010
m 07814 024033
f 0161 3593183
e nadlr@dkarchitects.net
w dkarchitects.net
a Sovereign House
Stockport Road
Cheadle, SK8 2EA

PROJECT:
LOFT CONVERSION WITH DORMER EXTENSION TO SIDE AND REAR

ADDRESS:
19 ADRIA ROAD, DIDSBURY, MANCHESTER

DRG:
SITE LOCATION PLAN

DRG STATUS:
PLANNING SUBMISSION

DATE:	July 2013	DRAWN:	WA
SCALE:	1:100-1:50	CHECKED:	ANK
SIZE:	A1	DRG NO:	NK.297.00

COPYRIGHT © 2007 DK ARCHITECTS (MCR) LIMITED. ALL RIGHTS RESERVED.