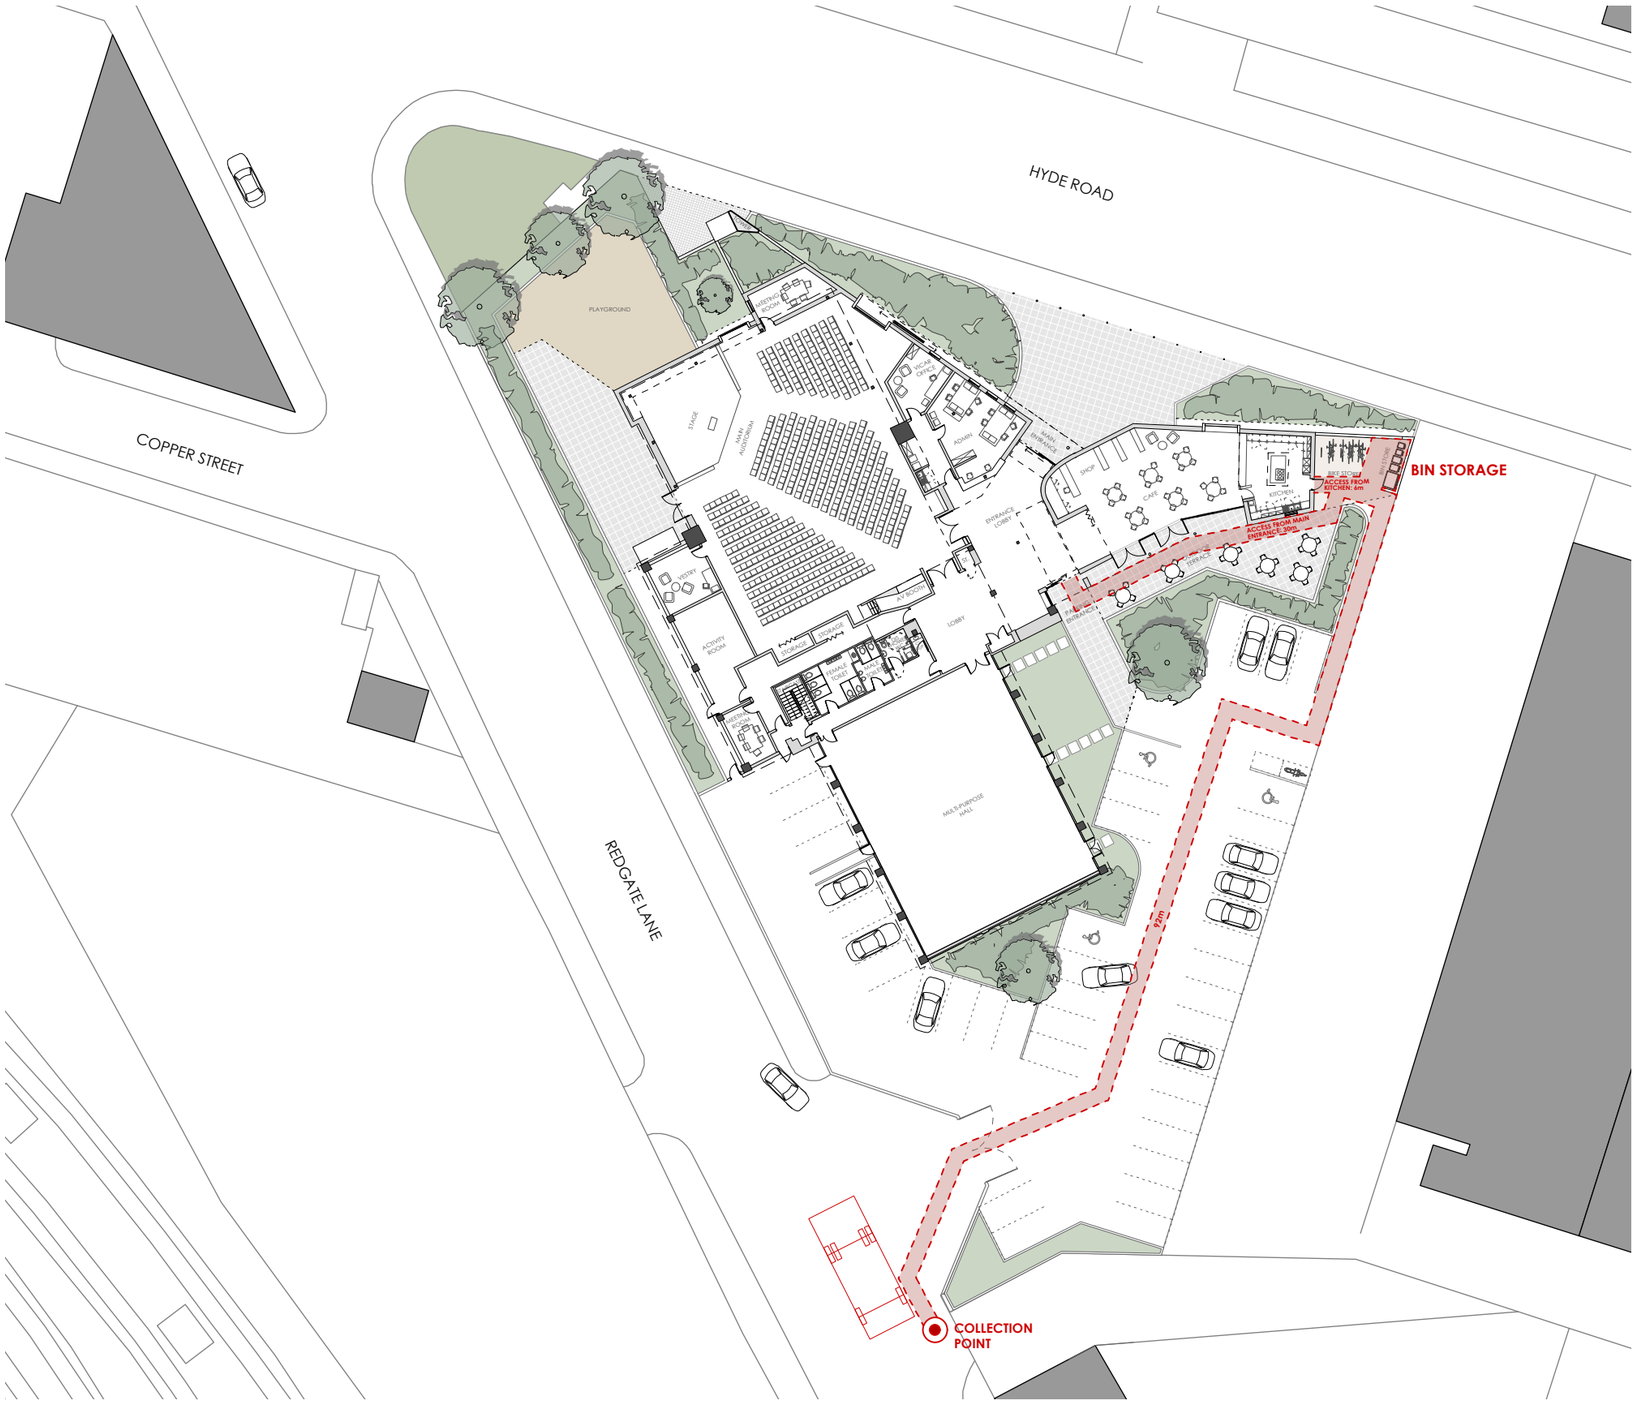

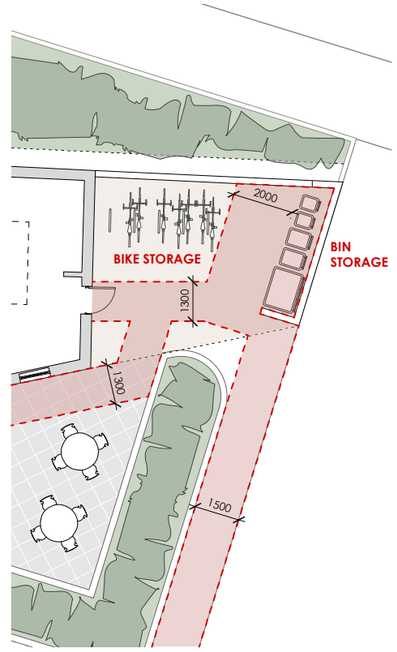

JUBILEE CHURCH,
HYDE ROAD, MANCHESTER

PROPOSED WASTE STRATEGY

SCALE 1:500 @ A3
3804 / L1004 JULY '13

OMI ARCHITECTS

31, Blackfriars Road, Salford, Manchester M3 7AQ

t 44(0)161 832 3242
f 44(0)161 832 3623
e info@omiarchitects.com
w www.omiarchitects.com