

NOTES
The Contractor is to check all dimensions and conditions on site before commencing. Do not scale from this drawing.
This drawing remains the copyright of POZZONI LLP.

Note:
Due to Health and Safety restrictions, areas of the existing building are currently inaccessible and have therefore not been fully surveyed.

All external areas and openings have however been fully surveyed.

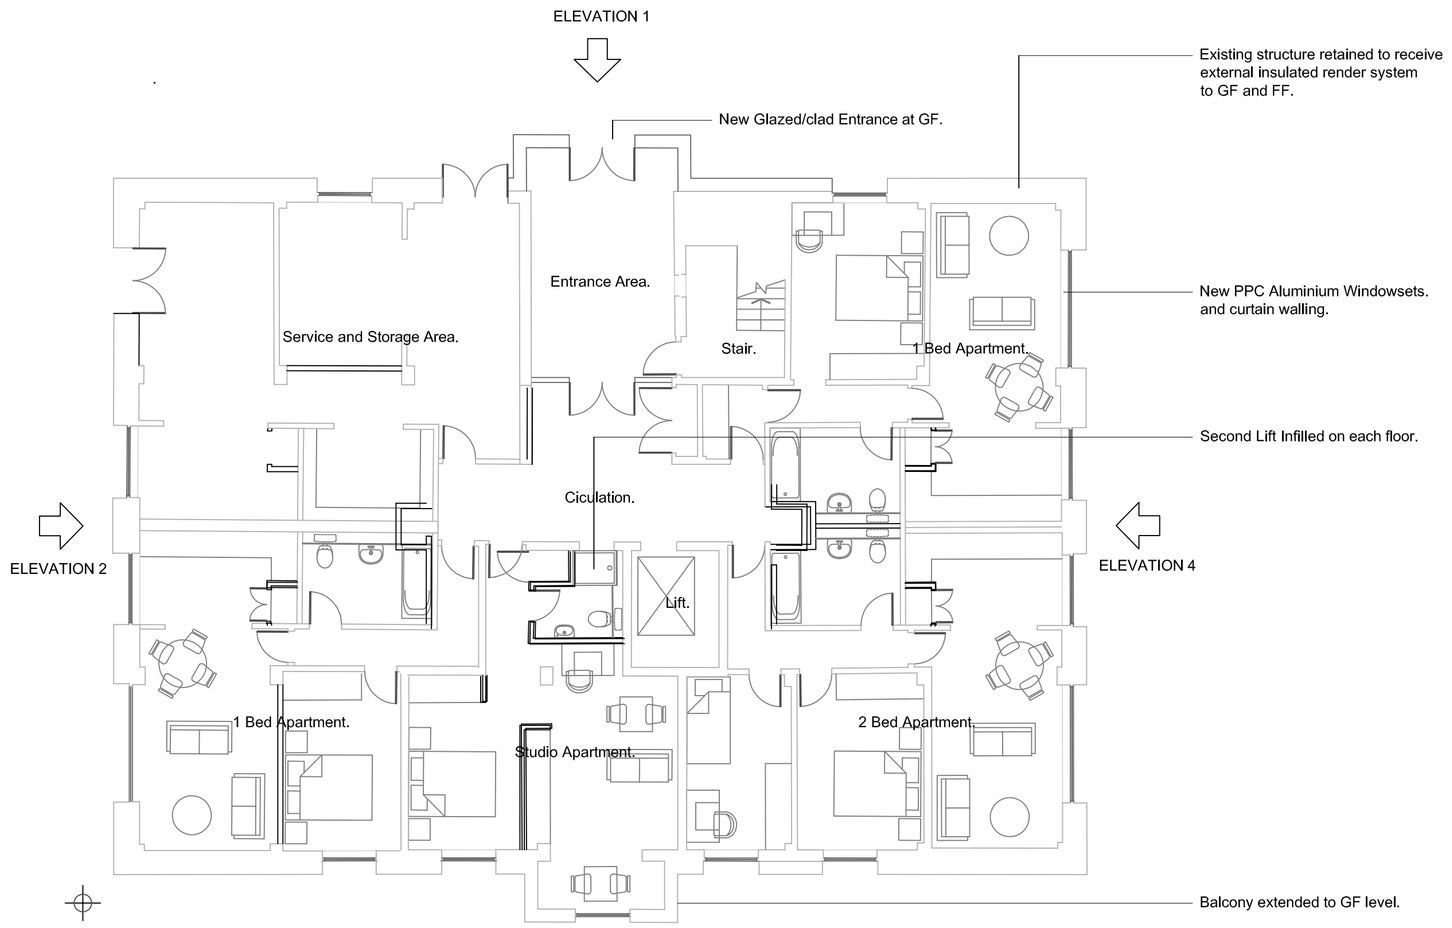

GROUND FLOOR PLAN

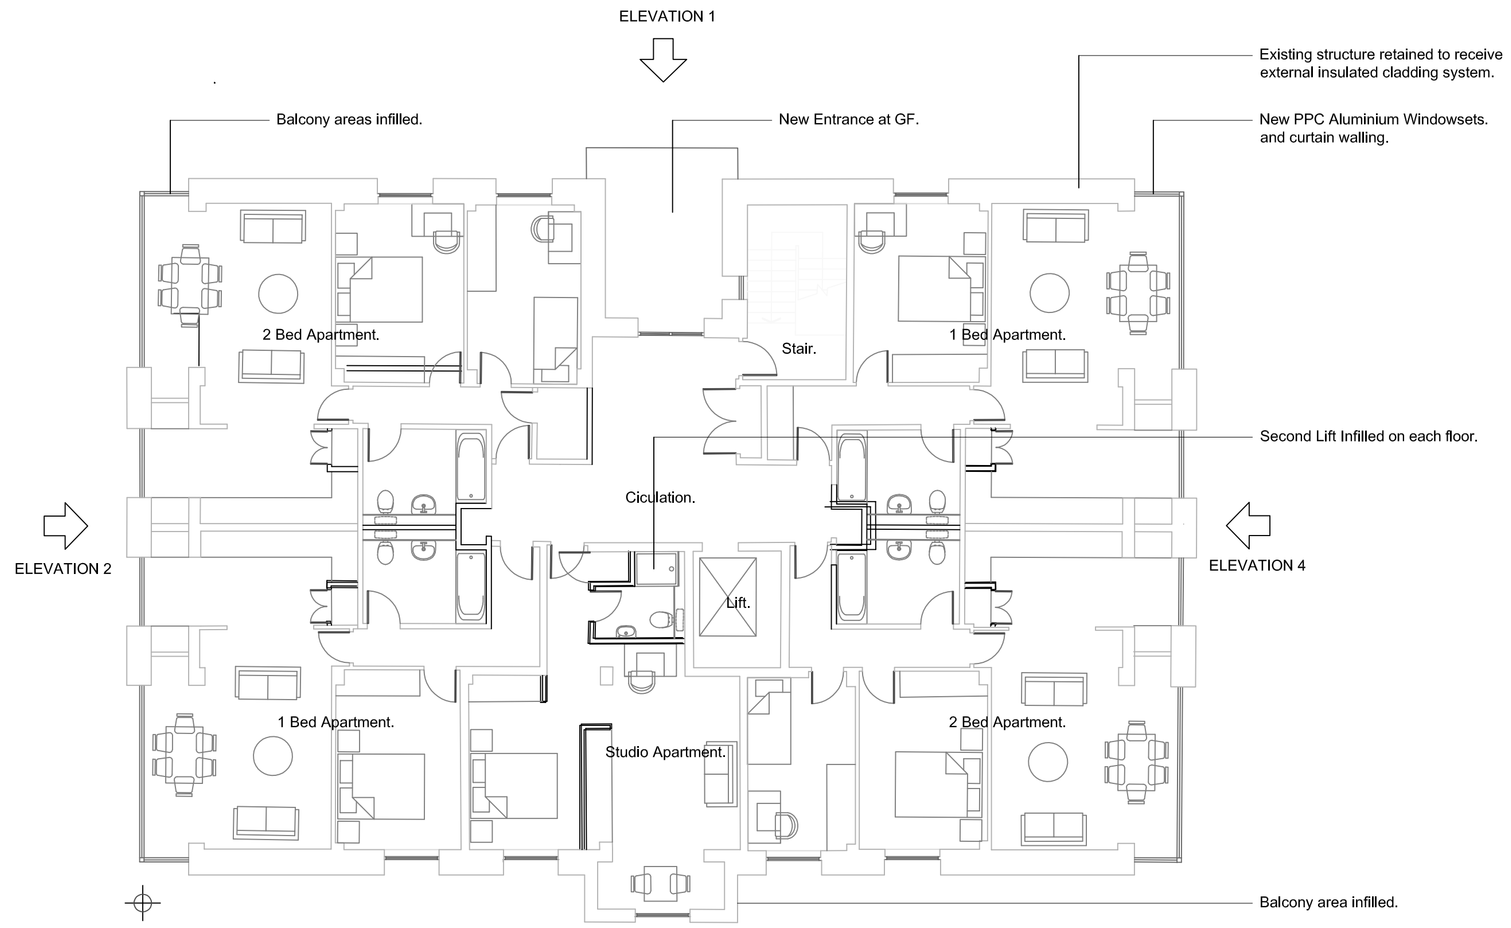

TYPICAL UPPER FLOOR PLAN

Rev	Description	By	Date

Client
HCT | Rowlinson

Job
Chippenham Court, Miles Platting

Drawing
Proposed Floor Plans

- ☐ Feasibility
- ☒ Design
- ☐ Tender
- ☐ Contract
- ☐ Construction
- ☐ As Built

Scale	1:100	@ A1
Sheet	AMS	
Checked	NC	
Issue Date	28th June 13'	Rev
Drg. No.	P3453-01 005	x

POZZONI

T 0161 928 7848
F 0161 926 9428
E architects@pozzoni.co.uk

2 Woodville Road
Altrincham
WA14 2FH