Ordnance Survey®
Mapping and Data Centre

N

0 20 m

Scale: 1:1250

PLANNING AND BUILDING CONTROL
16 NOV 2012

UK MAP CENTRE .com

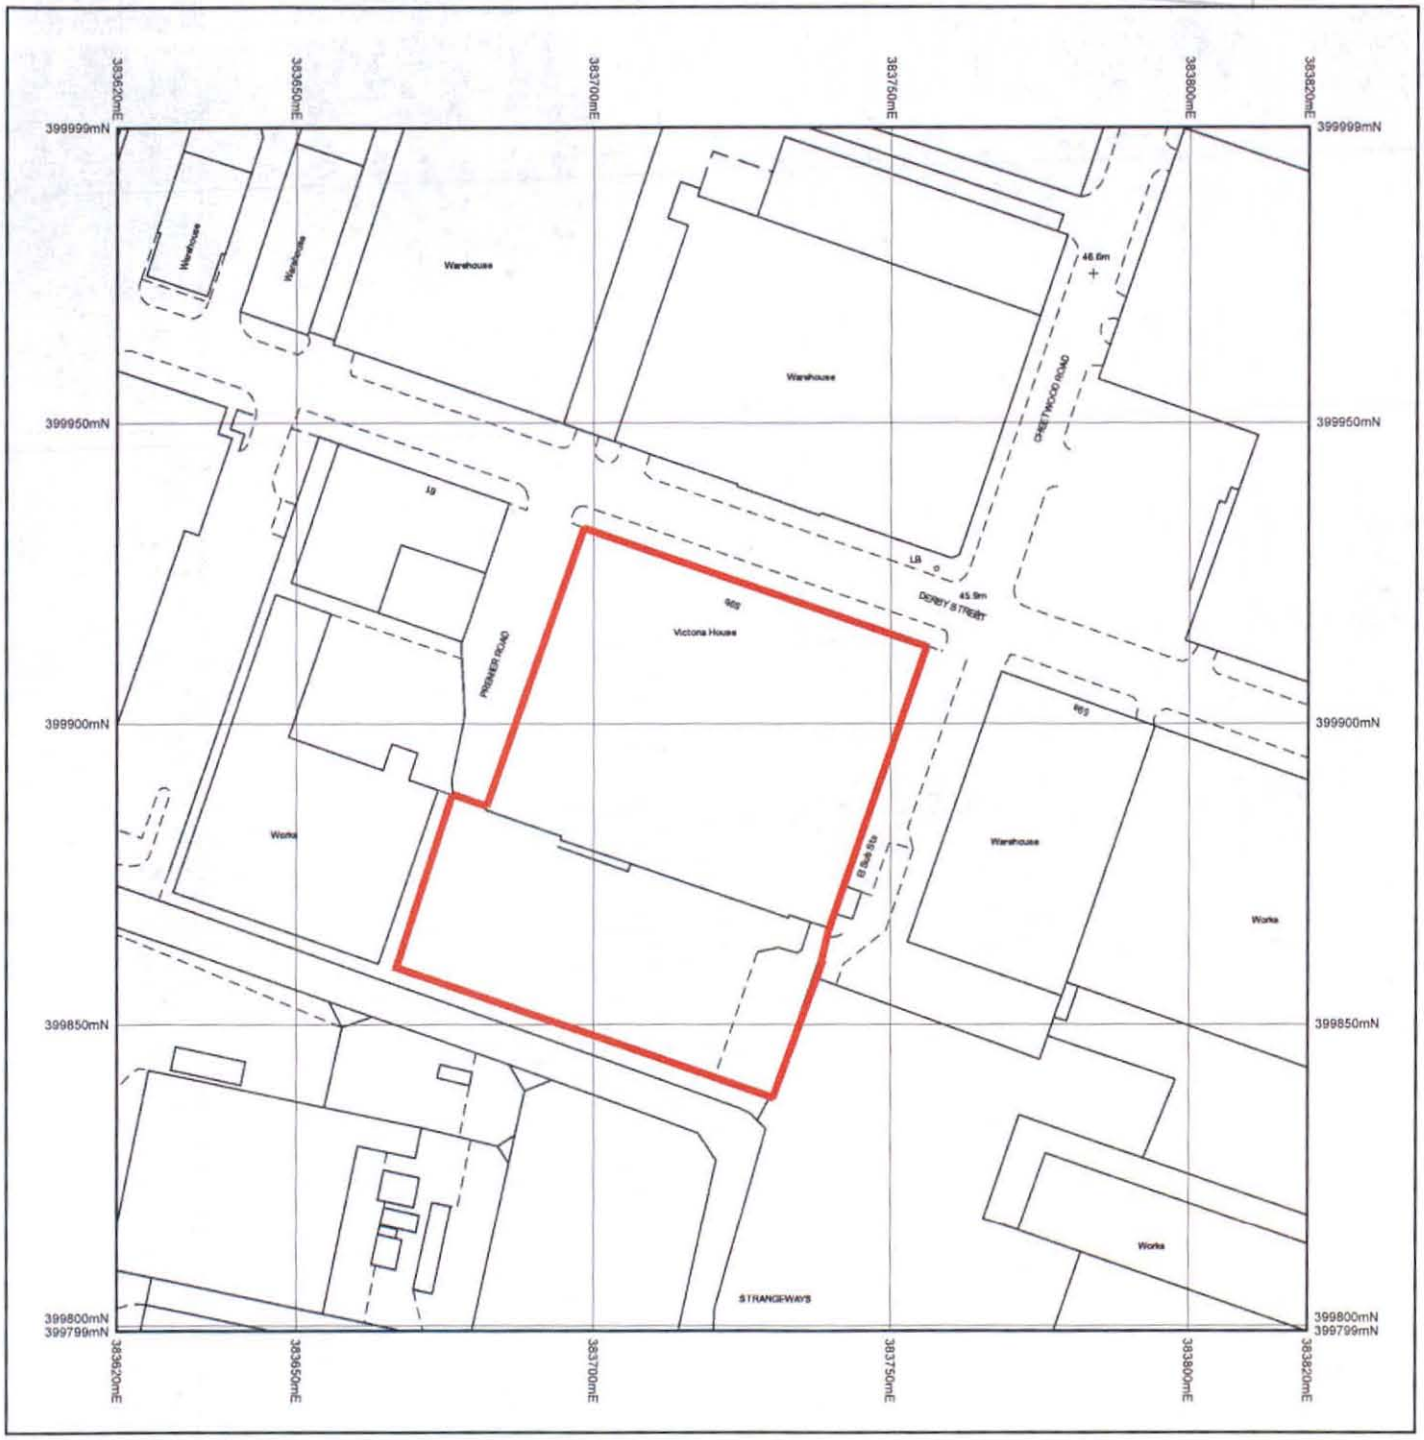

© Crown Copyright and database rights 2012 Ordnance Survey 100048957. The representation of road, track or path is no evidence of a boundary or right of way. The representation of features as lines is no evidence of a property boundary.

Supplied by: www.ukmapcentre.com
Serial Number: 19094
Centre Coordinates: 383720,399899
Production Date: 12 Nov 2012 16:45