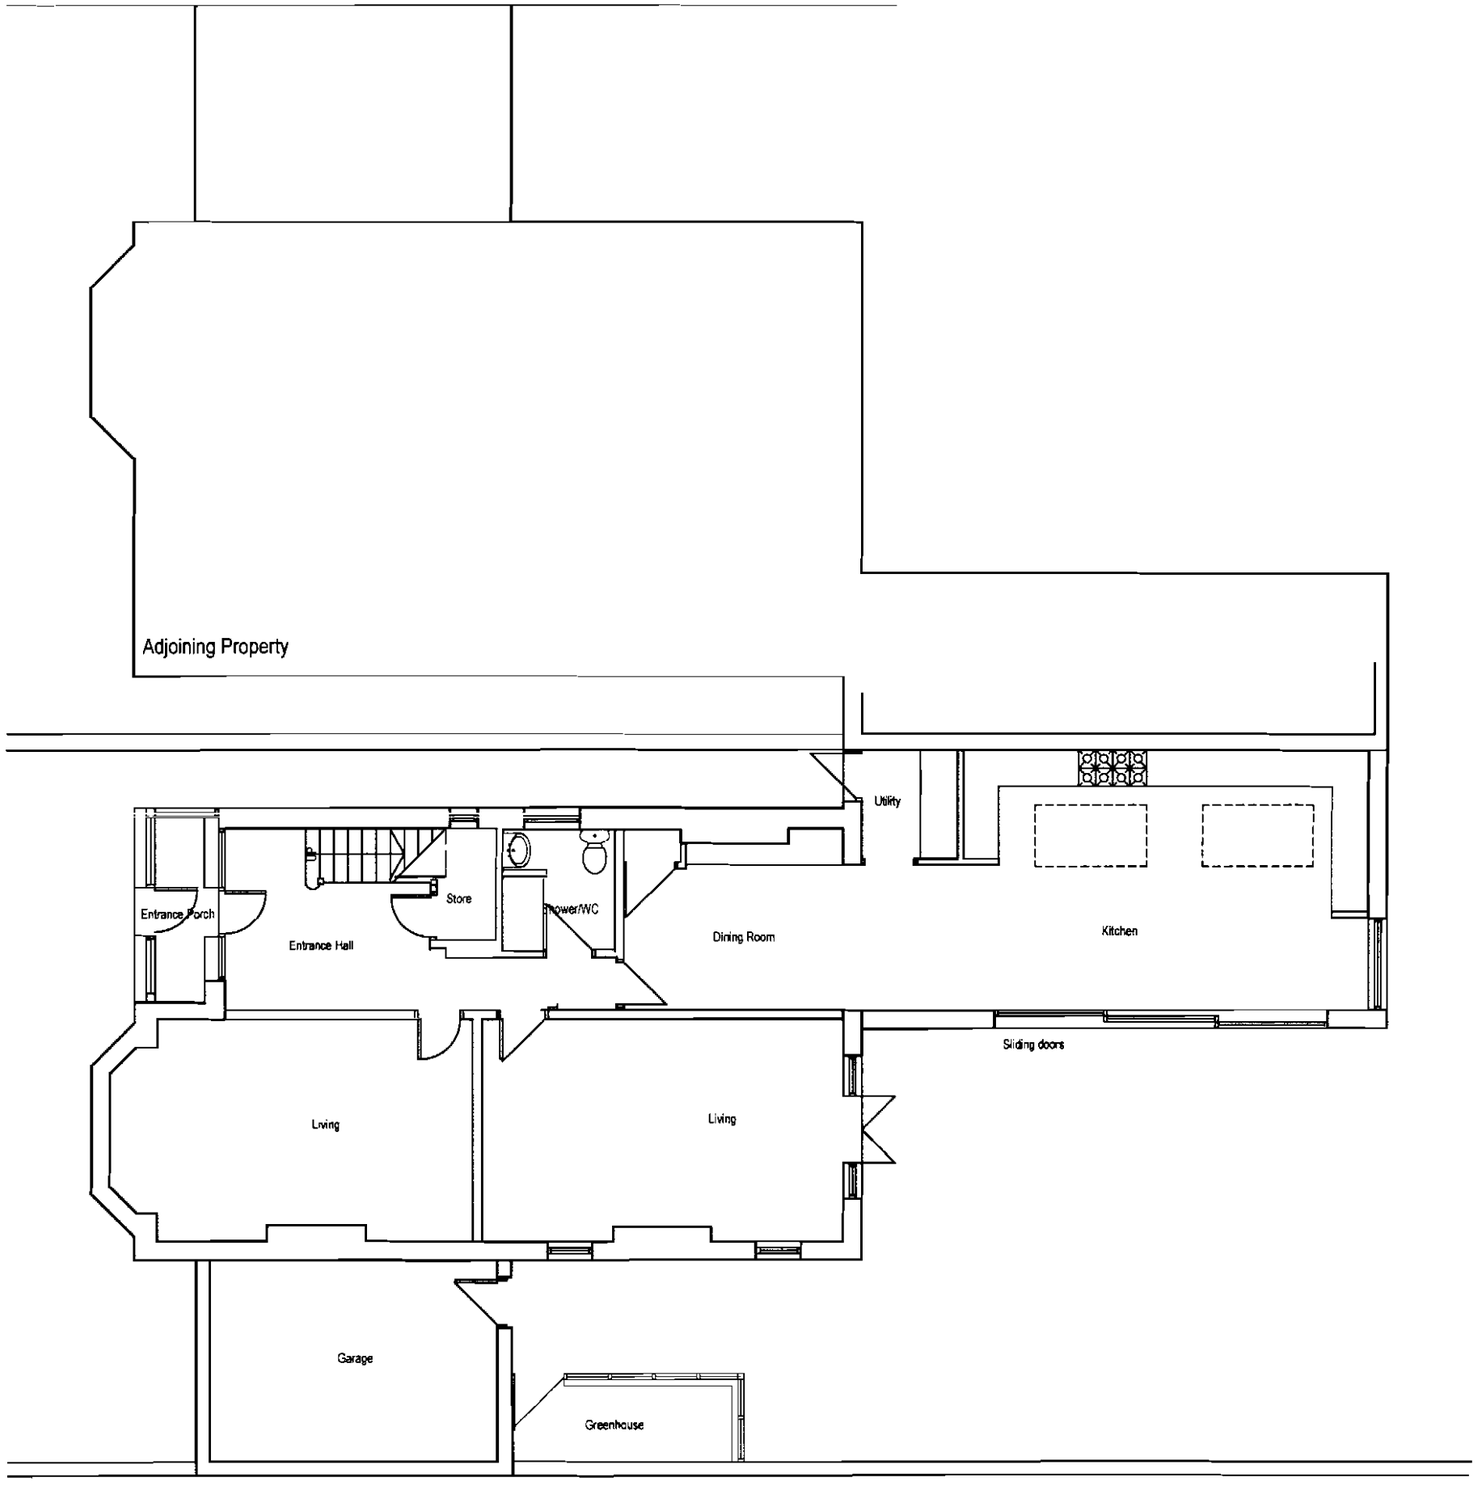


Ground Floor Plan

NOTES:
All site dimensions to be verified by contractor on site prior to work commencing.
Do not scale from this drawing.
Only work to written dimensions

RECEIVED
29 MAY 2008
STATUS PLANNING

REV	ITEM	date	by

leighton architects
17 Brundretts Road
Manchester M21 9DA
Tel/fx:0161 881 0573
www.leightonarchitects.com

Client:
Dr.Khalid Nedvi
67 Manley Road
Manchester
M16 8WF


Project : Extension to
67 Manley Road
Manchester
M16 8WF

Title: Proposed Plan

Scale: 1: 100 @ A3	Drawn by: SPL
Date: MAY 2008	Checked by:
Drawing no: 0727/L-005	Revision:



FRONT ELEVATION

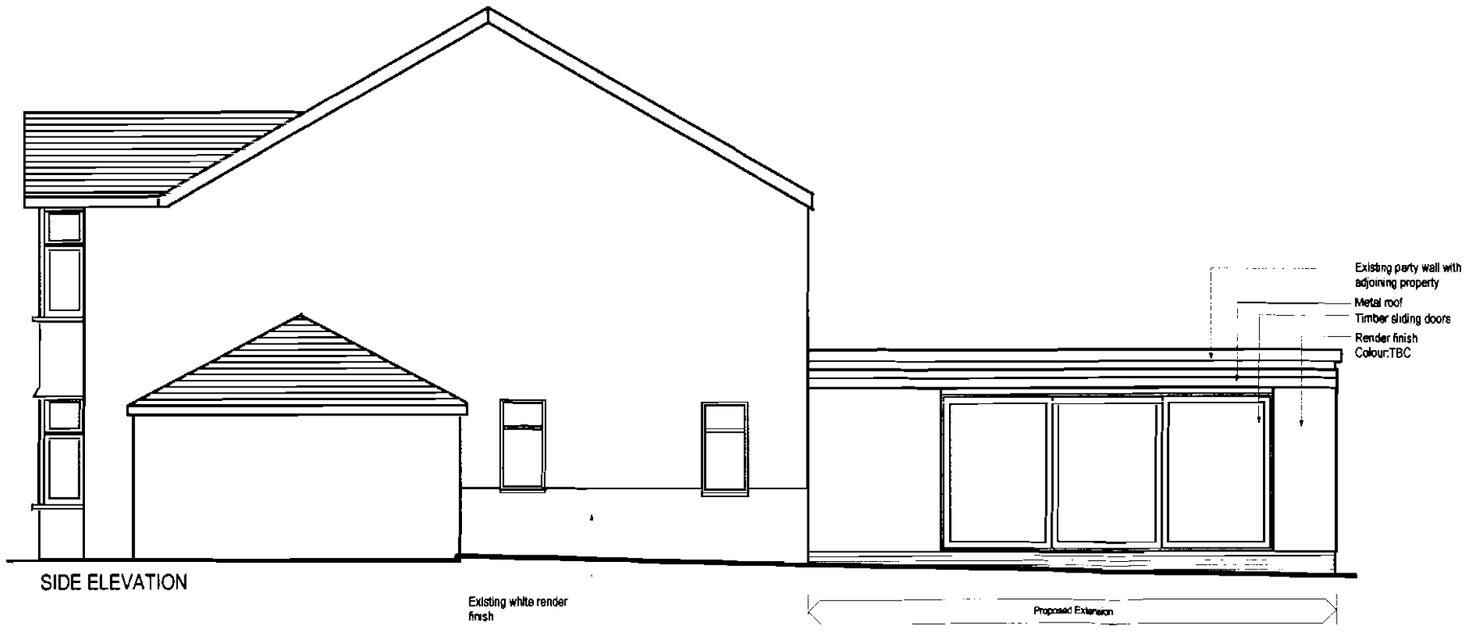

SIDE ELEVATION

NOTES:
All site dimensions to be verified by contractor on site prior to work commencing.
Do not scale from this drawing
Only work to written dimensions

29 MAY 2008

STATUS: PLANNING

rev	item	date	by

leighton architects
17 Brundretts Road
Manchester M21 9DA
Tel/fx:0161 881 0573
www.leightonarchitects.com


Client:
Dr.Khalid Nadvi
67 Manley Road
Manchester
M16 8WF

Project .
Extension to
67 Manley Road
Manchester
M16 8WF

Title: Proposed Front & Side Elevations

Scale: 1: 100 @ A3	Drawn by: SPL
Date: MAY 2008	Checked by:
Drawing no: 0727/L-006	Revision:

NOTES:
All site dimensions to be verified by contractor on site prior to work commencing.
Do not scale from this drawing
Only work to written dimensions

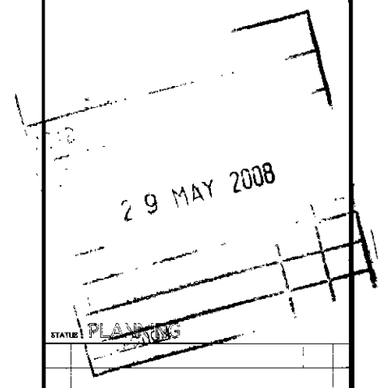

REAR ELEVATION

REV	ITEM	date	by

leighton architects
17 Brundretts Road
Manchester M21 9DA
Tel/fx:0161 881 0573
www.leightonarchitects.com

Client.
Dr.Khalid Nadvi
67 Manley Road
Manchester
M16 8WF

Project : Extension to
67 Manley Road
Manchester
M16 8WF

Title: Proposed Rear Elevation

Scale. 1: 100 @ A3

Drawn by: SPL

Date: MAY 2008

Checked by:

Drawing no: 0727/L-007

Revision.