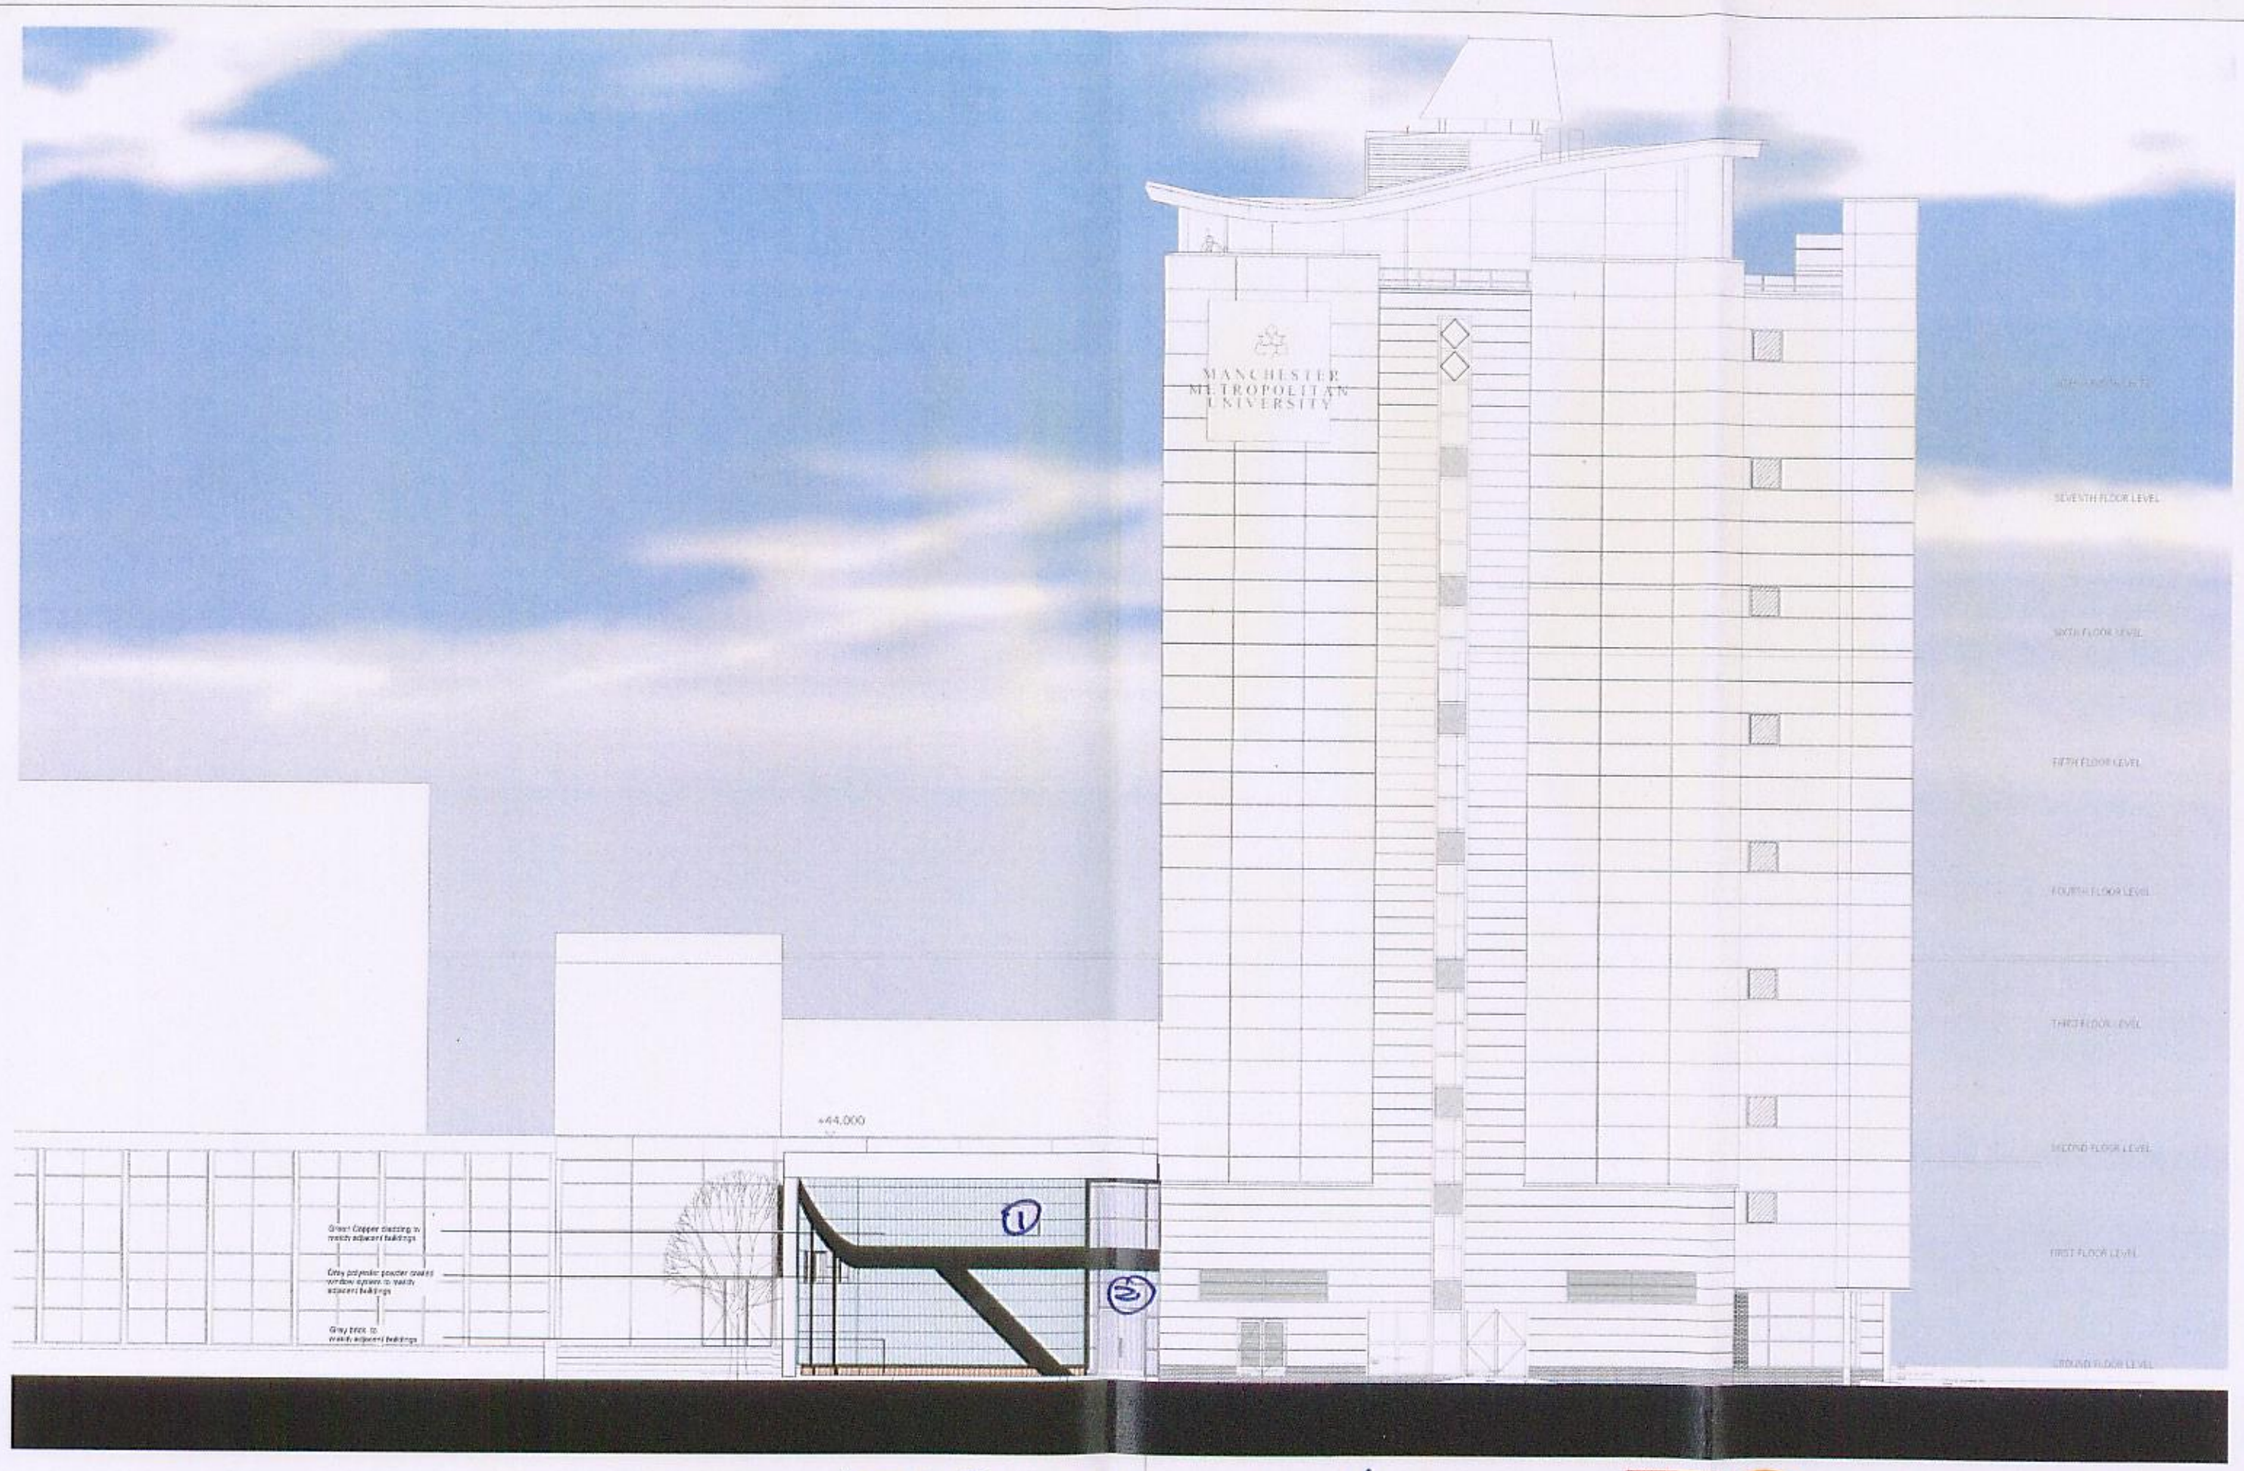

Manchester Metropolitan University

JOHN DALTON TOWER - IRM Extension
for
Manchester Metropolitan University

KEY (1) = 145mm Reveal
(5) = 250mm Reveal

FDG fairhursts
DESIGN PLC CHKD PC

DRAWING TITLE: **NORTH ELEVATION**
SCALE: 1:100 @ A1
DWG NO: **7054B_01_05A**