0	1	2	3	4	5	6	7	8	9

FRONT ELEVATION

SIDE ELEVATION

REAR VIEW

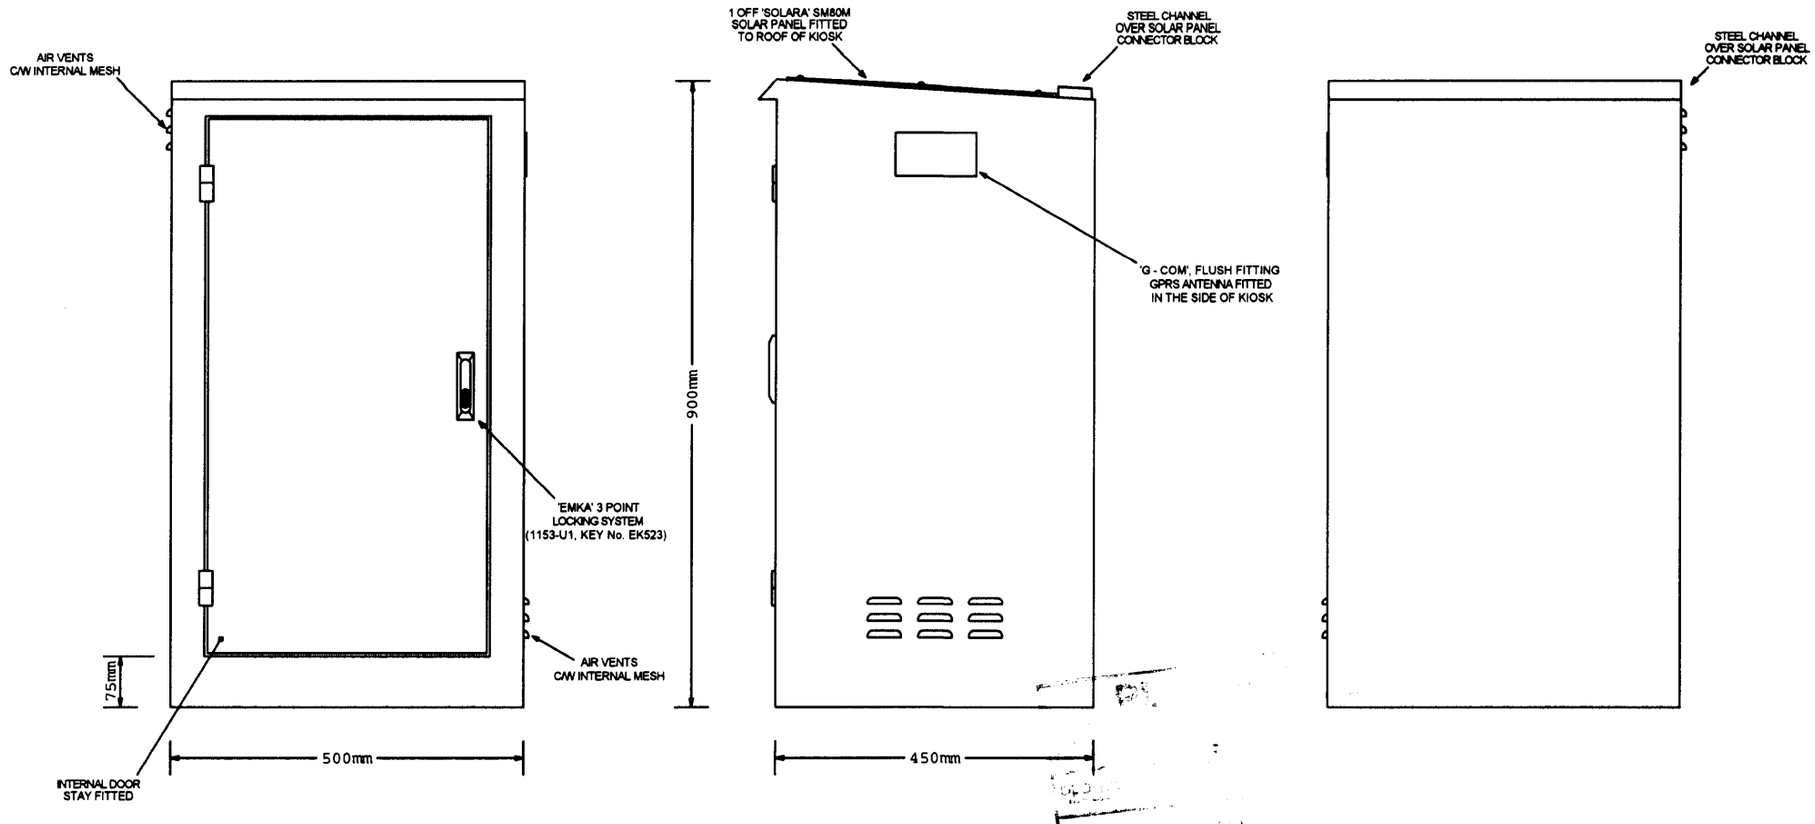

RECD

M

M

KIOSK TYPE & FINISH:

MATERIAL: 2.5mm THICK 'ZINTEC' STEEL
FINISH: POWDER COATED PAINT
COLOUR: BLACK

POWER POINT TECHNICAL SERVICES LTD TEL: (01299) 251762 FAX: (01299) 251689 © COPYRIGHT RESERVED	BRITISH WATERWAYS SCADA INFRASTRUCTURE PHASE 2007 Customer Name	MONITORING EQUIPMENT KIOSK ARRANGEMENT (1 x FLOW, 1 x LOCK COUNT) BATTERY POWERED (SOLAR PANEL) GSM (GPRS) TELEMETRY LOCK 2 - NEW MARTON LOCK	DRG.2900780 Date Drawn: 07/08/07 page 1 Drawn By: M.D.DAWSON of 2 pages	ADV Latest Rev. Level	2000090 Revision Detail See Drawing No.