# Bridgewater House, Whitworth Street, Manchester

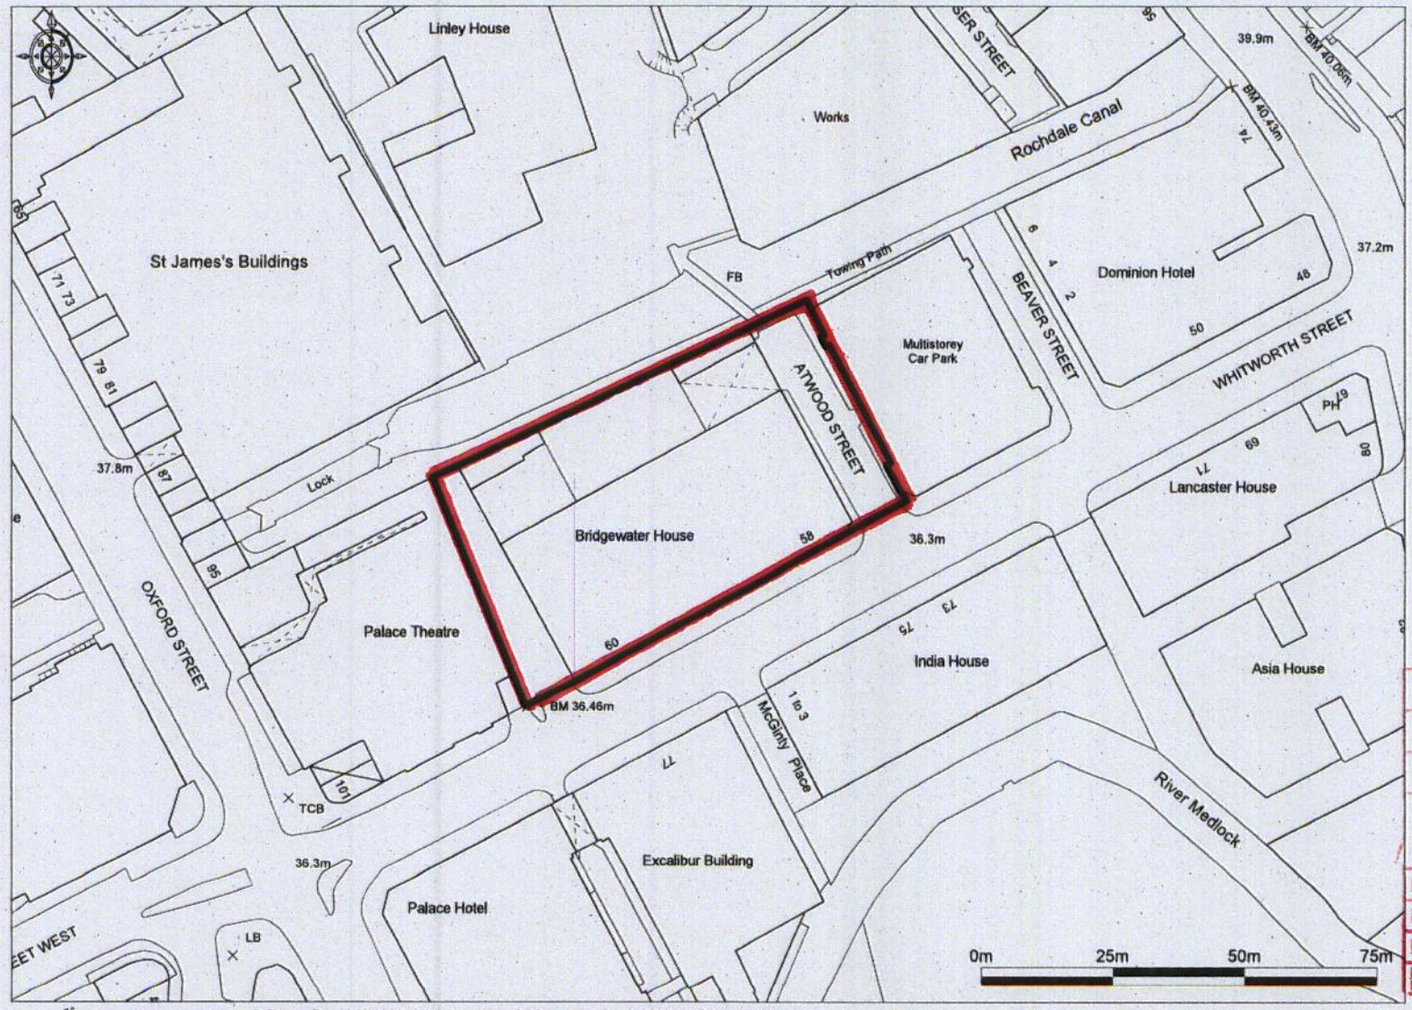


© Crown Copyright 2008. All rights reserved. Licence number 100020449. Plotted Scale - 1:1250

PLANNING
ACK'D
REPLIED
REC'D 14 JAN 2010
M
M
M
FOR ACTION
M
INIT. REC'D
DATE