Do not scale from this drawing. All information should be checked by the contractor on site before commencing work. Any discreprencies should be reported to the agent immediately. All rights are reserved and are not transferable. Unauthorised reproductions of this drawing are not permitted.

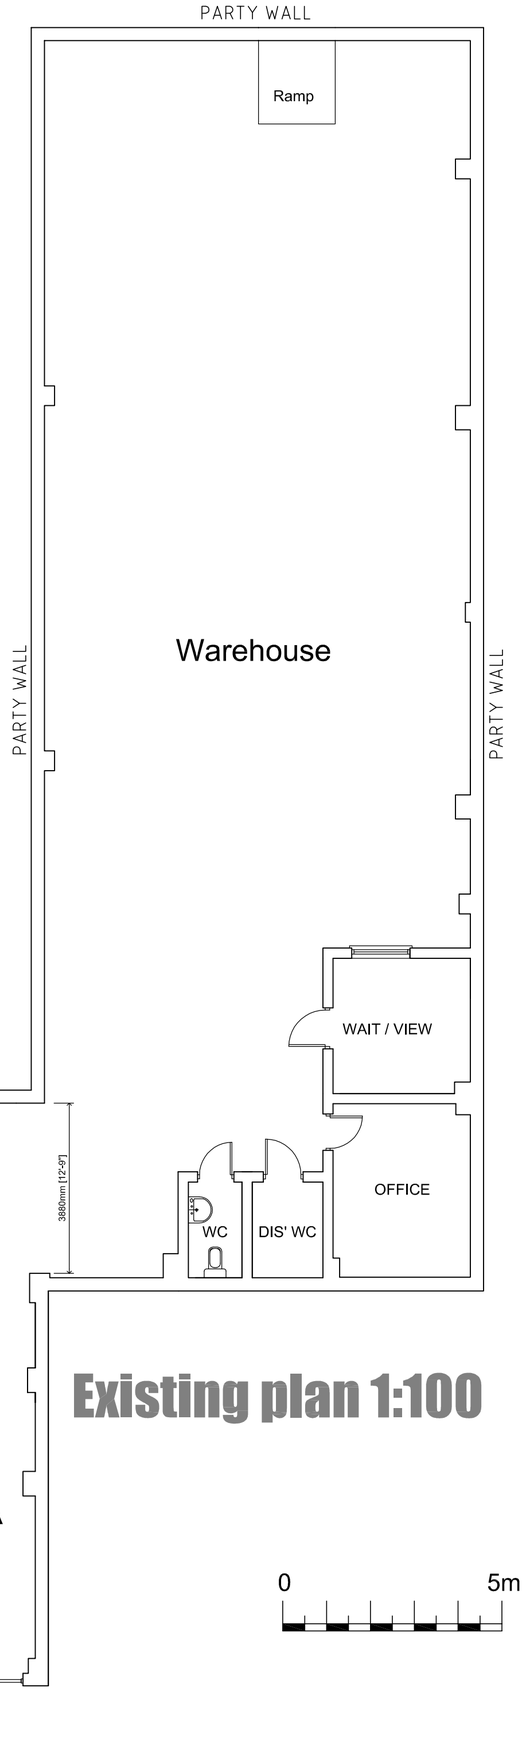

Existing plan 1:100

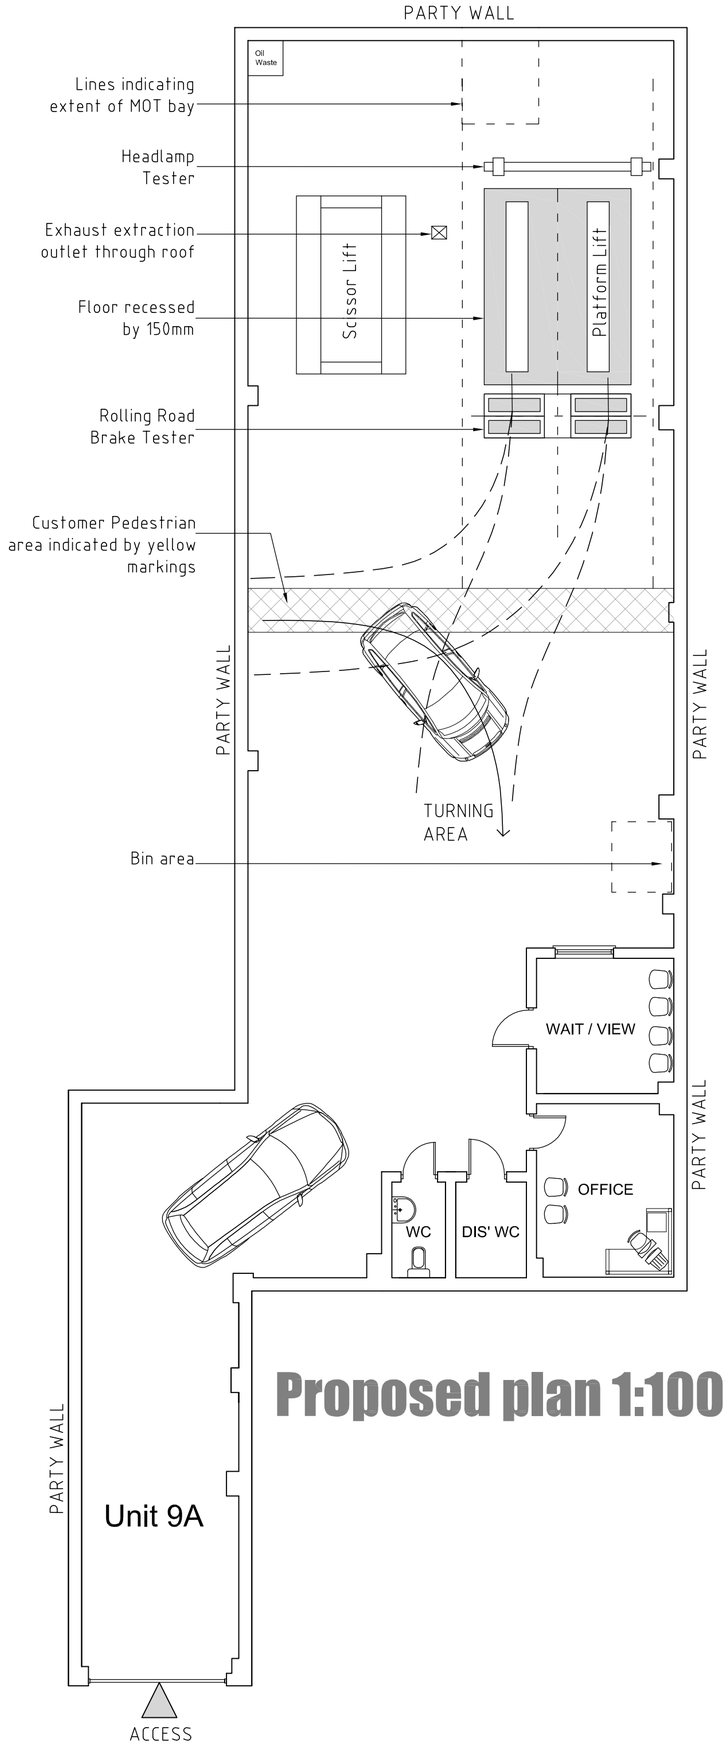

Proposed plan 1:100

REQUIREMENTS

CLASS IV

Area of 3x5m above lift platforms must have a min of headroom 3800.
Min headroom above the headlight and break testers 2.4m.
MOT bay must have a clear width of 3.6m and a clear height of 2.4m through their length.
All vehicular entrances and exits must have a clear width of 2.4m and clear height of 2.4m.



Waste oil storage drum

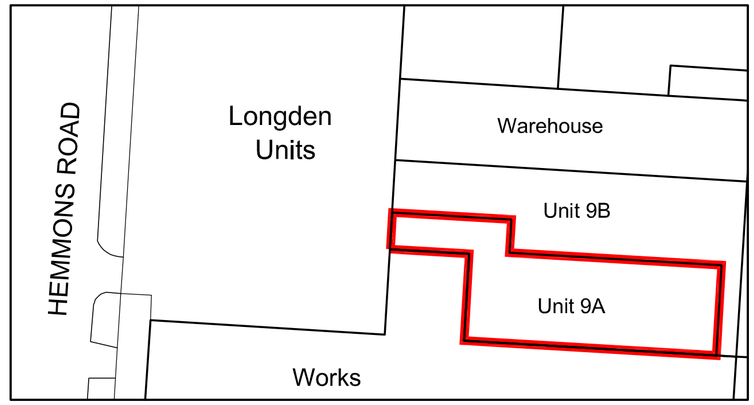

Block Plan 1:500

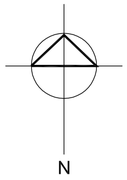

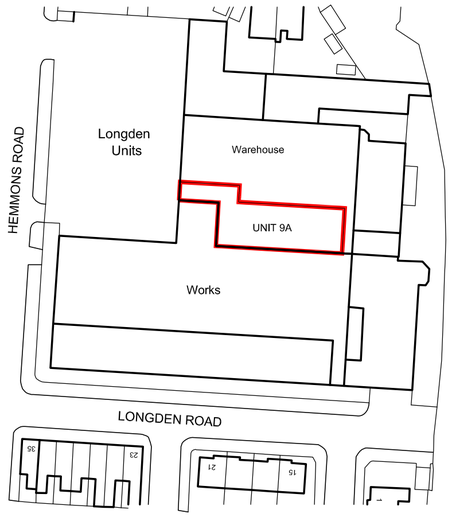

Location plan 1:1000

archirama.co.uk

Client: Mr Z Ahmed

Project: Unit 9A Hemmons Road Industrial Estate, Levenshulme, Manchester

Planning Permission

for Class 4 MOT station

dwg: PL01 Scale:1:100 @A1 date:Jan 2013

Archirama Ltd
4 Mallowdale Avenue, Fallowfield, Manchester M14 6GT
Tel: 07976 171 006 email:mail@archirama.co.uk