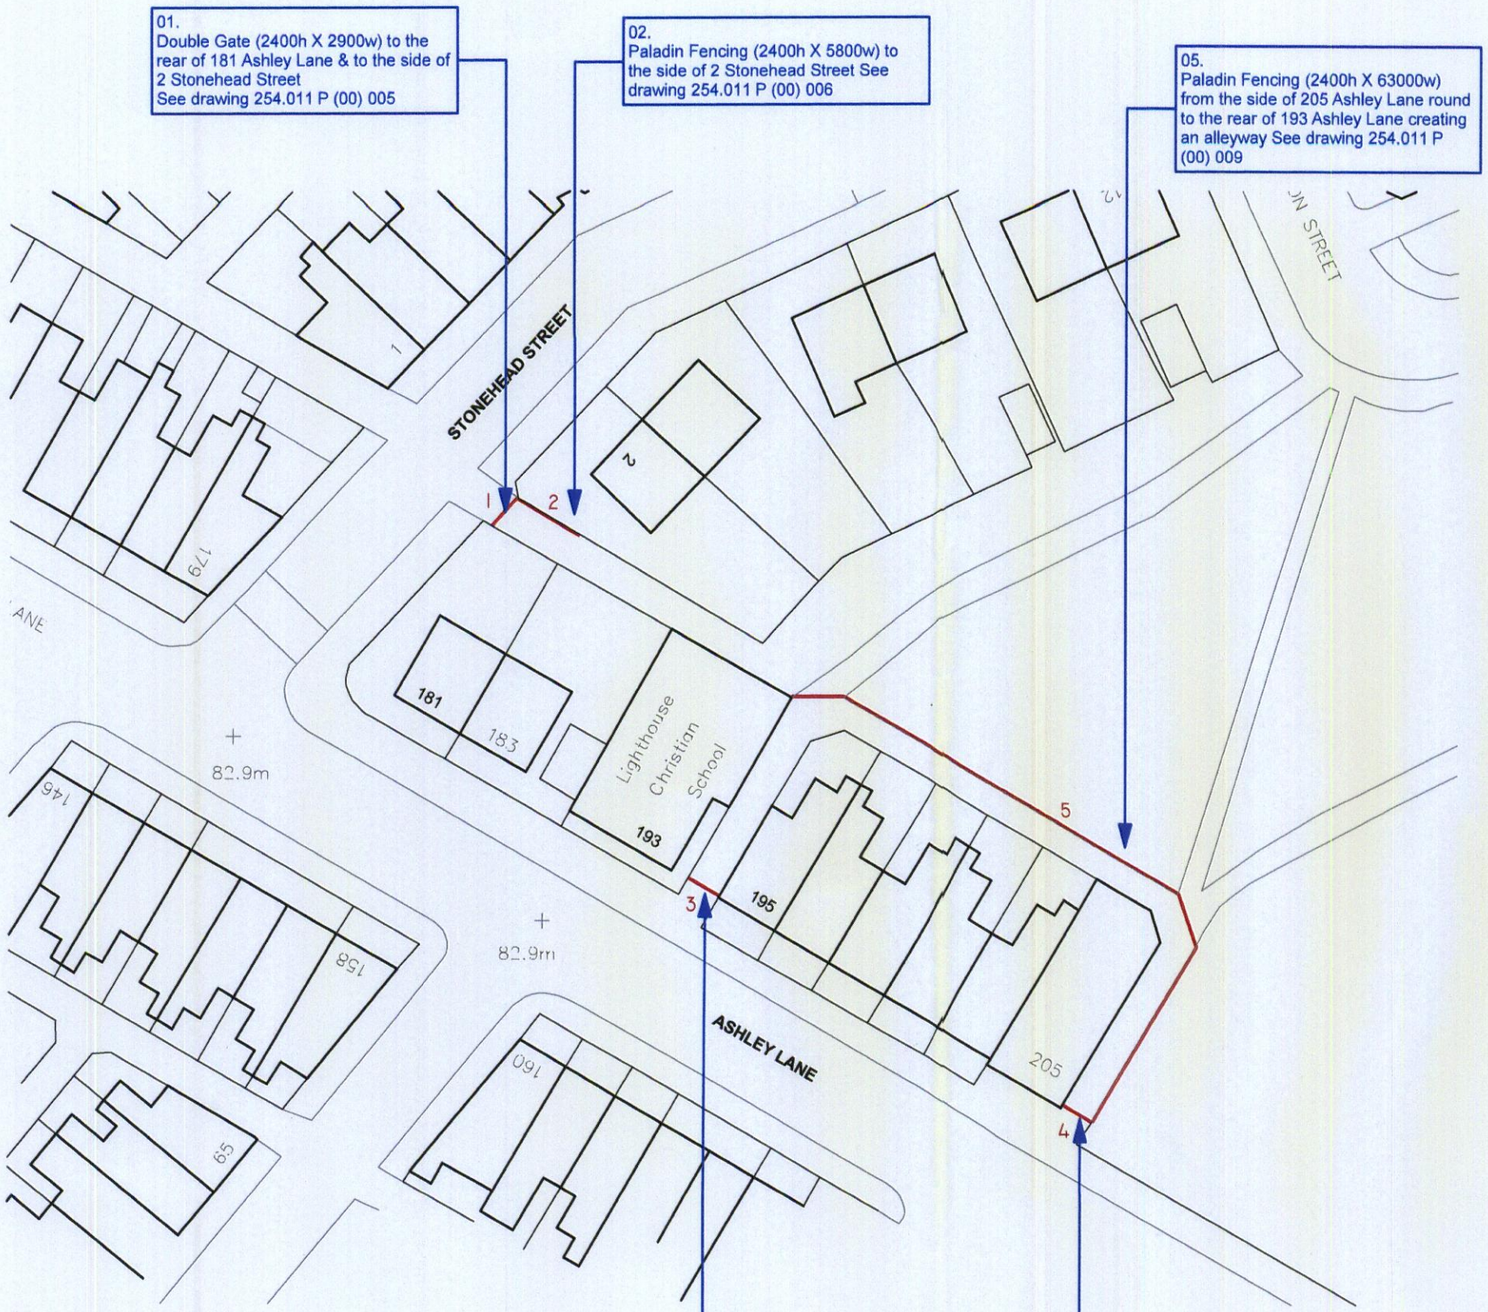

1:500
SITE PLAN

Notes

This drawing is the copyright of Michael Cunningham Architects. It must not b reproduced or used in any way without written permission from Michael Cunningham Architects.
All dimensions in millimeters and to be checked on site prior to commencemer any works.
Do not scale from this drawing.
Builder to verify all dimensions, heights and levels prior to commencement of No encroachment onto neighbours property without written permission.
The contractor in preparing his estimate shall visit the site and acquaint himse with the problems involved & shall allow in his price for any detail whether indicated or not which may be reasonably considered necessary to ensure a n structurally sound & workmanlike job.
The contractor shall issue all statutory notices to the Local Authority at commencement, during progress & completion of the works.

All Gates and Railing Panels are fixed independant of any structures.

All the adjoining properties and highways are the property of Manchester City Council.

BUILDING SOLUTIONS

michael cunningham architects

Revision		Drawn
Date		Check
Revision		Drawn
Date		Check

Rumford Court . Rumford Place . Liverpool . L3 9DI
t 0151 255 1175
f 0151 236 7770
info@michaelcunninghamarchitects.com

PLANNING
RECEIVED
19 NOV 2009

Job Title
Ashley Lane
Manchester

Drawing Name
Site Plan

Drawing Status
PLANNING

Drawn by	Date
MJB	11.11.09
Checked by	Date
AJ	11.11.09

Drawing Scale
1:500

Layout ID
254.011 P (00) 004