

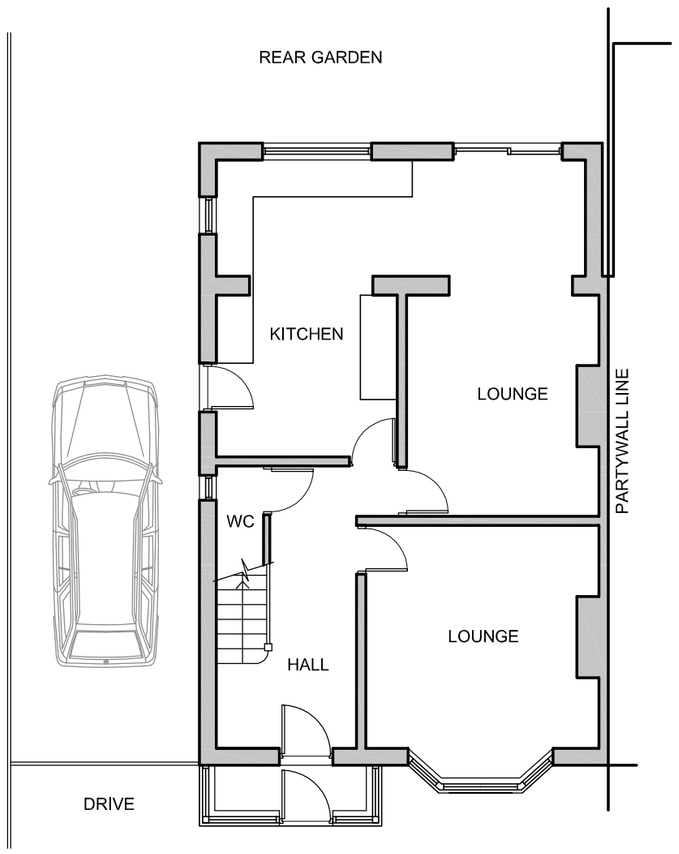



EXISTING GROUND FLOOR PLAN

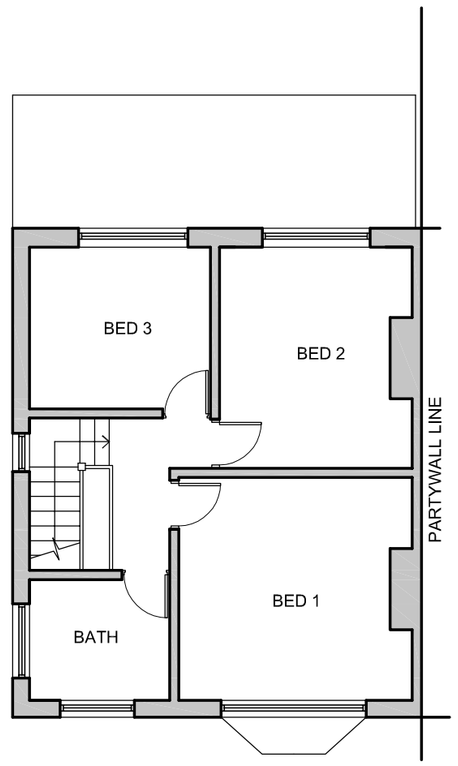

EXISTING FIRST FLOOR PLAN

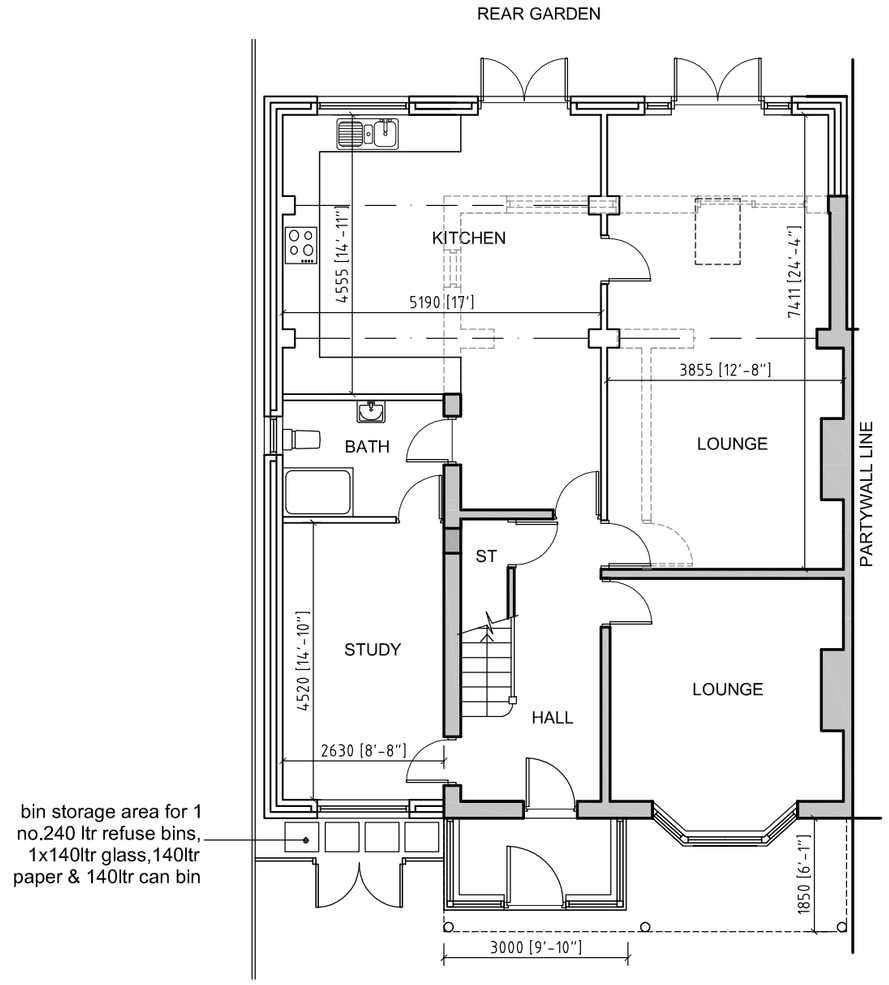


PROPOSED GROUND FLOOR PLAN

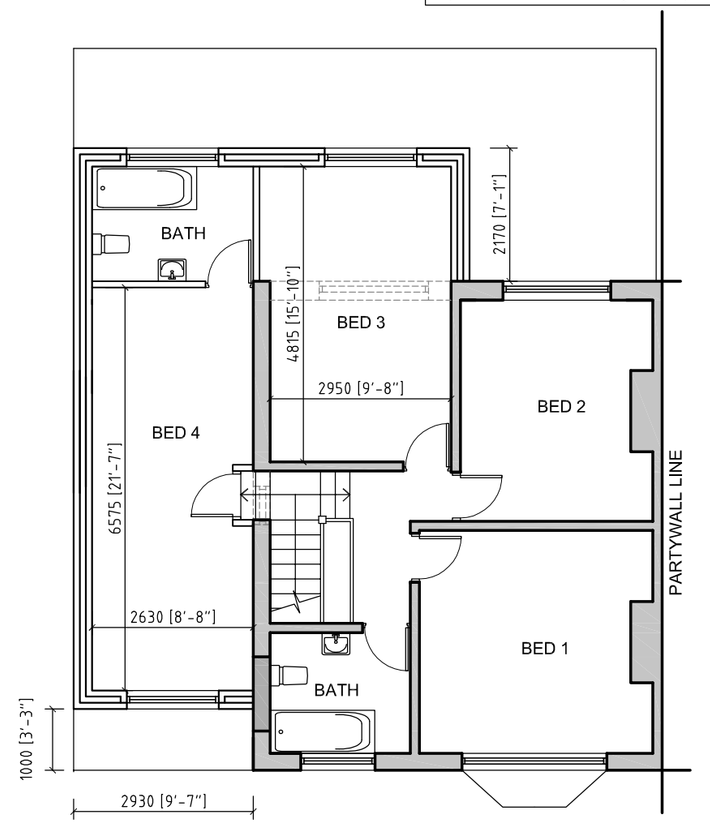


PROPOSED 1ST FLOOR PLAN

0 5m


Do not scale from this drawing. All information should be checked by the contractor on site before commencing work. Any discreprencies should be reported to the Archirama immediately. All rights are reserved and are not transferable. Unauthorised reproductions of this drawing are not permitted.

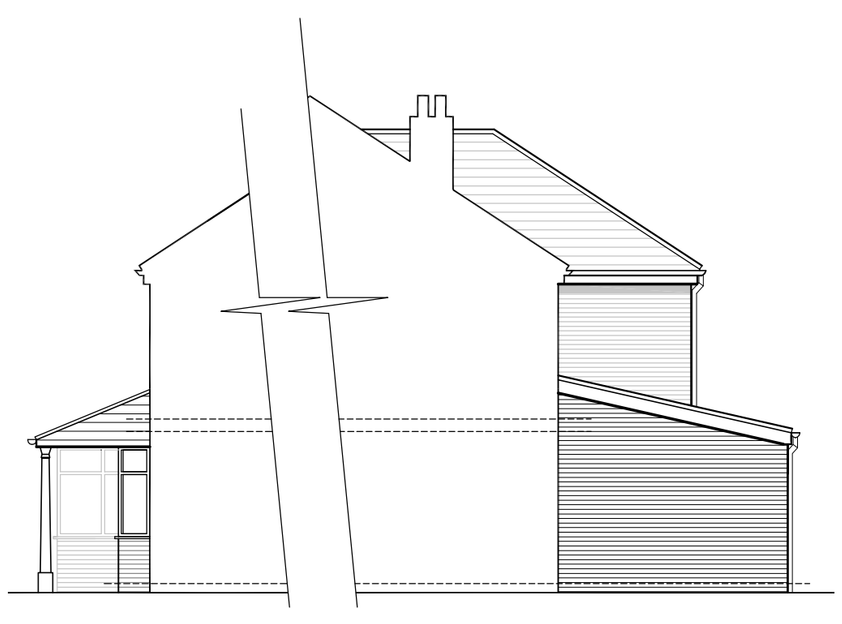


PROPOSED SIDE ELEVATION TO NO.171

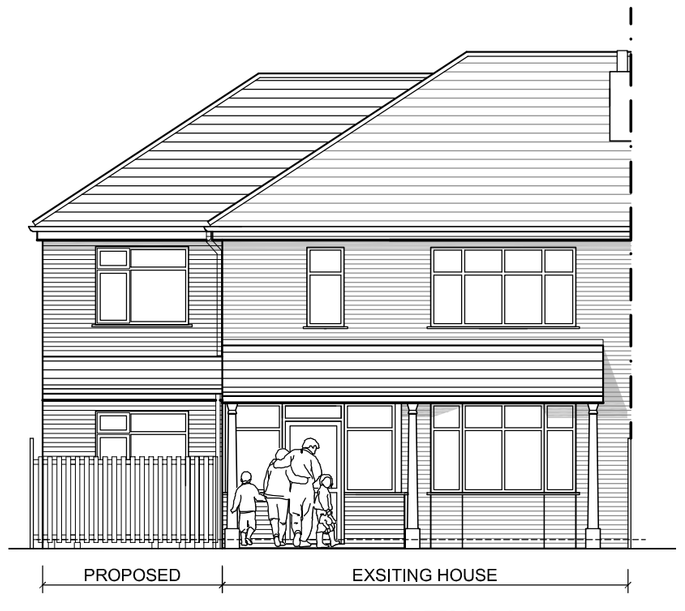

FRONT ELEVATION

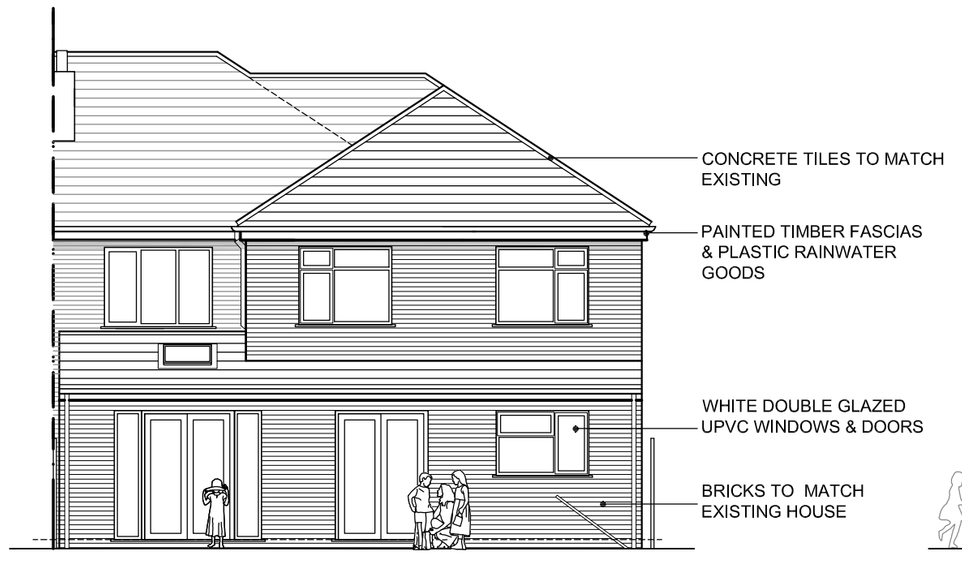


PROPOSED REAR ELEVATION

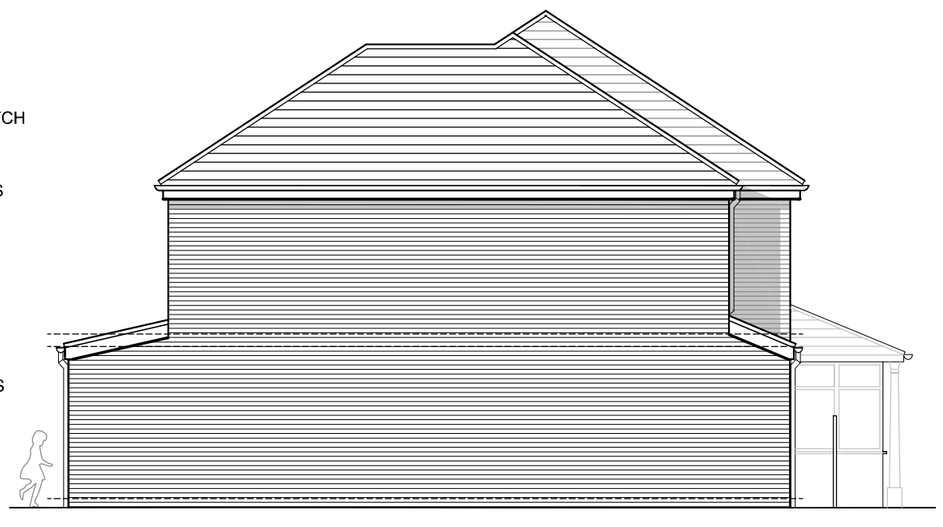


PROPOSED SIDE ELEVATION TO NO.175




EX. FRONT ELEVATION

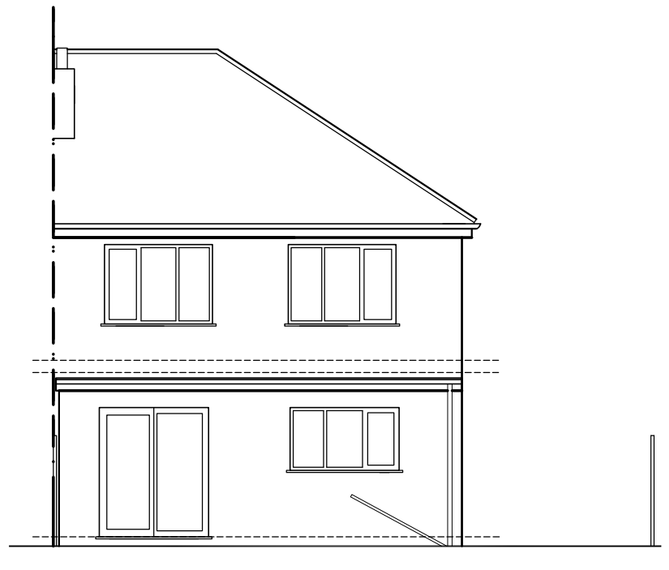

EX. REAR ELEVATION

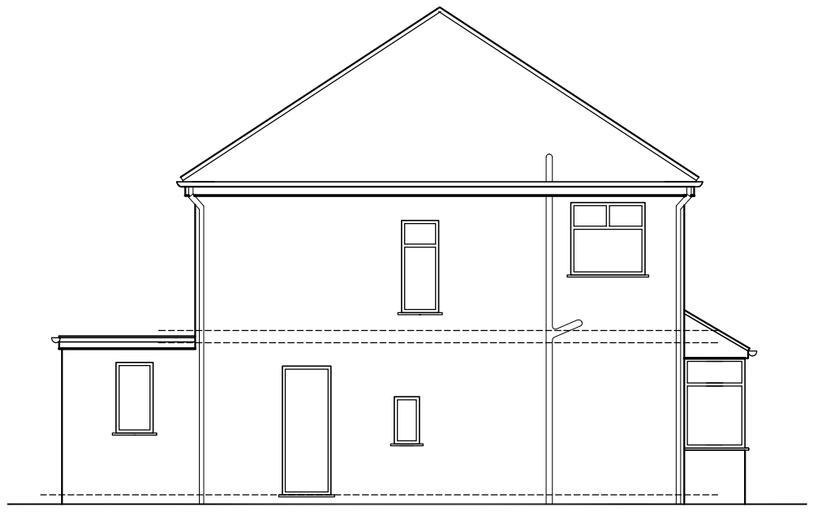

EX. SIDE ELEVATION

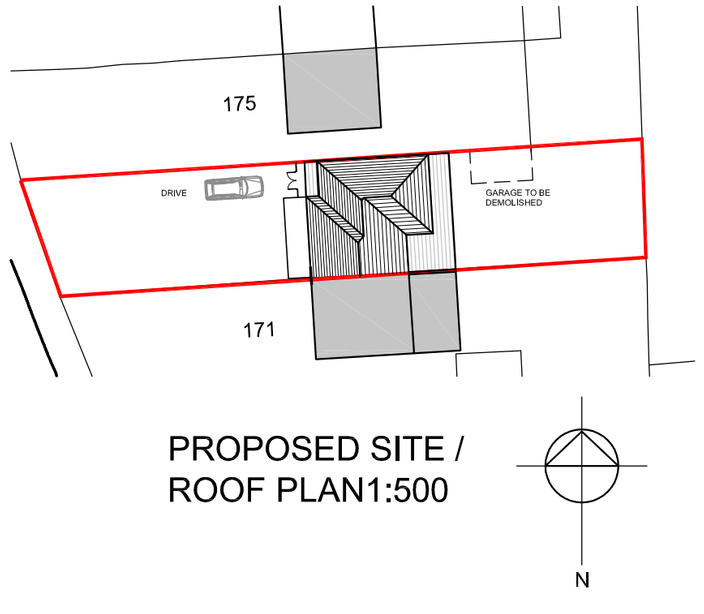

PROPOSED SITE / ROOF PLAN1:500

archirama.co.uk

Client: Mr Kiyanni

Project: 173 WIthington Road
Whalley Range, Manchester M16 8EF

Proposed part double part single storey side & rear extension and new porch and roof across front bay

dwg: **02** scale:1:100@A2 date: Dec 09

drawn by Farhan Rama
4 Mallowdale Avenue, Fallowfield, Manchester M14 6GT
Tel: 07976 171 006 email info@archirama.co.uk