Copyright © Ian Brewerton. This drawing has been prepared for the named client only. No rights are conferred on any third party.
Use except by the client their agents and servants in accordance with the terms of the written appointment for any purpose breaches copyright.

Do not scale this drawing – check dimensions prior to ordering/fabrication. If in doubt – ASK !

A1

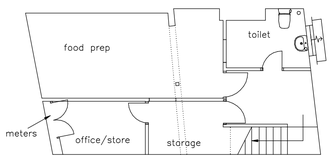

Basement

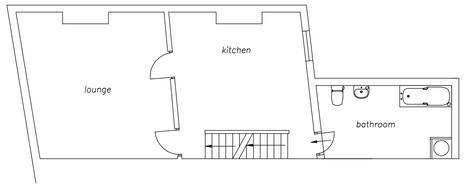

First Floor

part of extg self contained flat

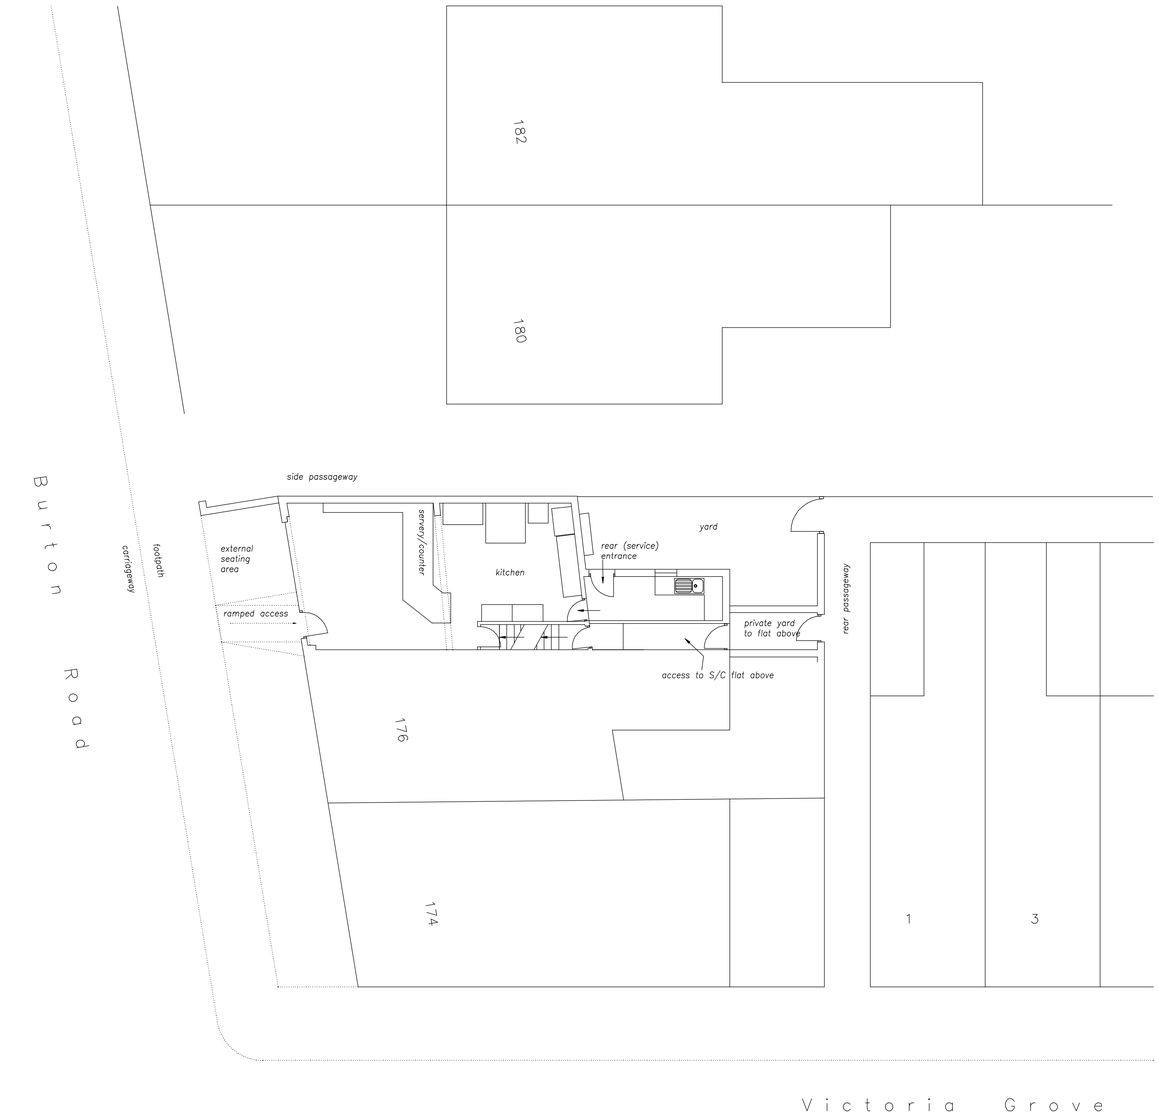

0 1 2 3 4 5 6 7 8 9 10
metres

project: Alterations & Extension			issued for: comment ☐ approval ☐ take-off ☐ tender ☐ contract ☐
client: 'Grafitti' 178 Burton Road			
drawing subject: Plans as existing		scale: 1:100	
		drawn by: IgD	
drawing number: 192–P–01	revision:	date: Feb 08	checked:

Ian Brewerton architecture
7 Warwick Road
Chorlton-cum-Hardy
Manchester M21 0AU
phone / fax: 0161-860-0005
email: ian.brewerton@zen.co.uk
internet: www.ian.brewerton.zen.co.uk