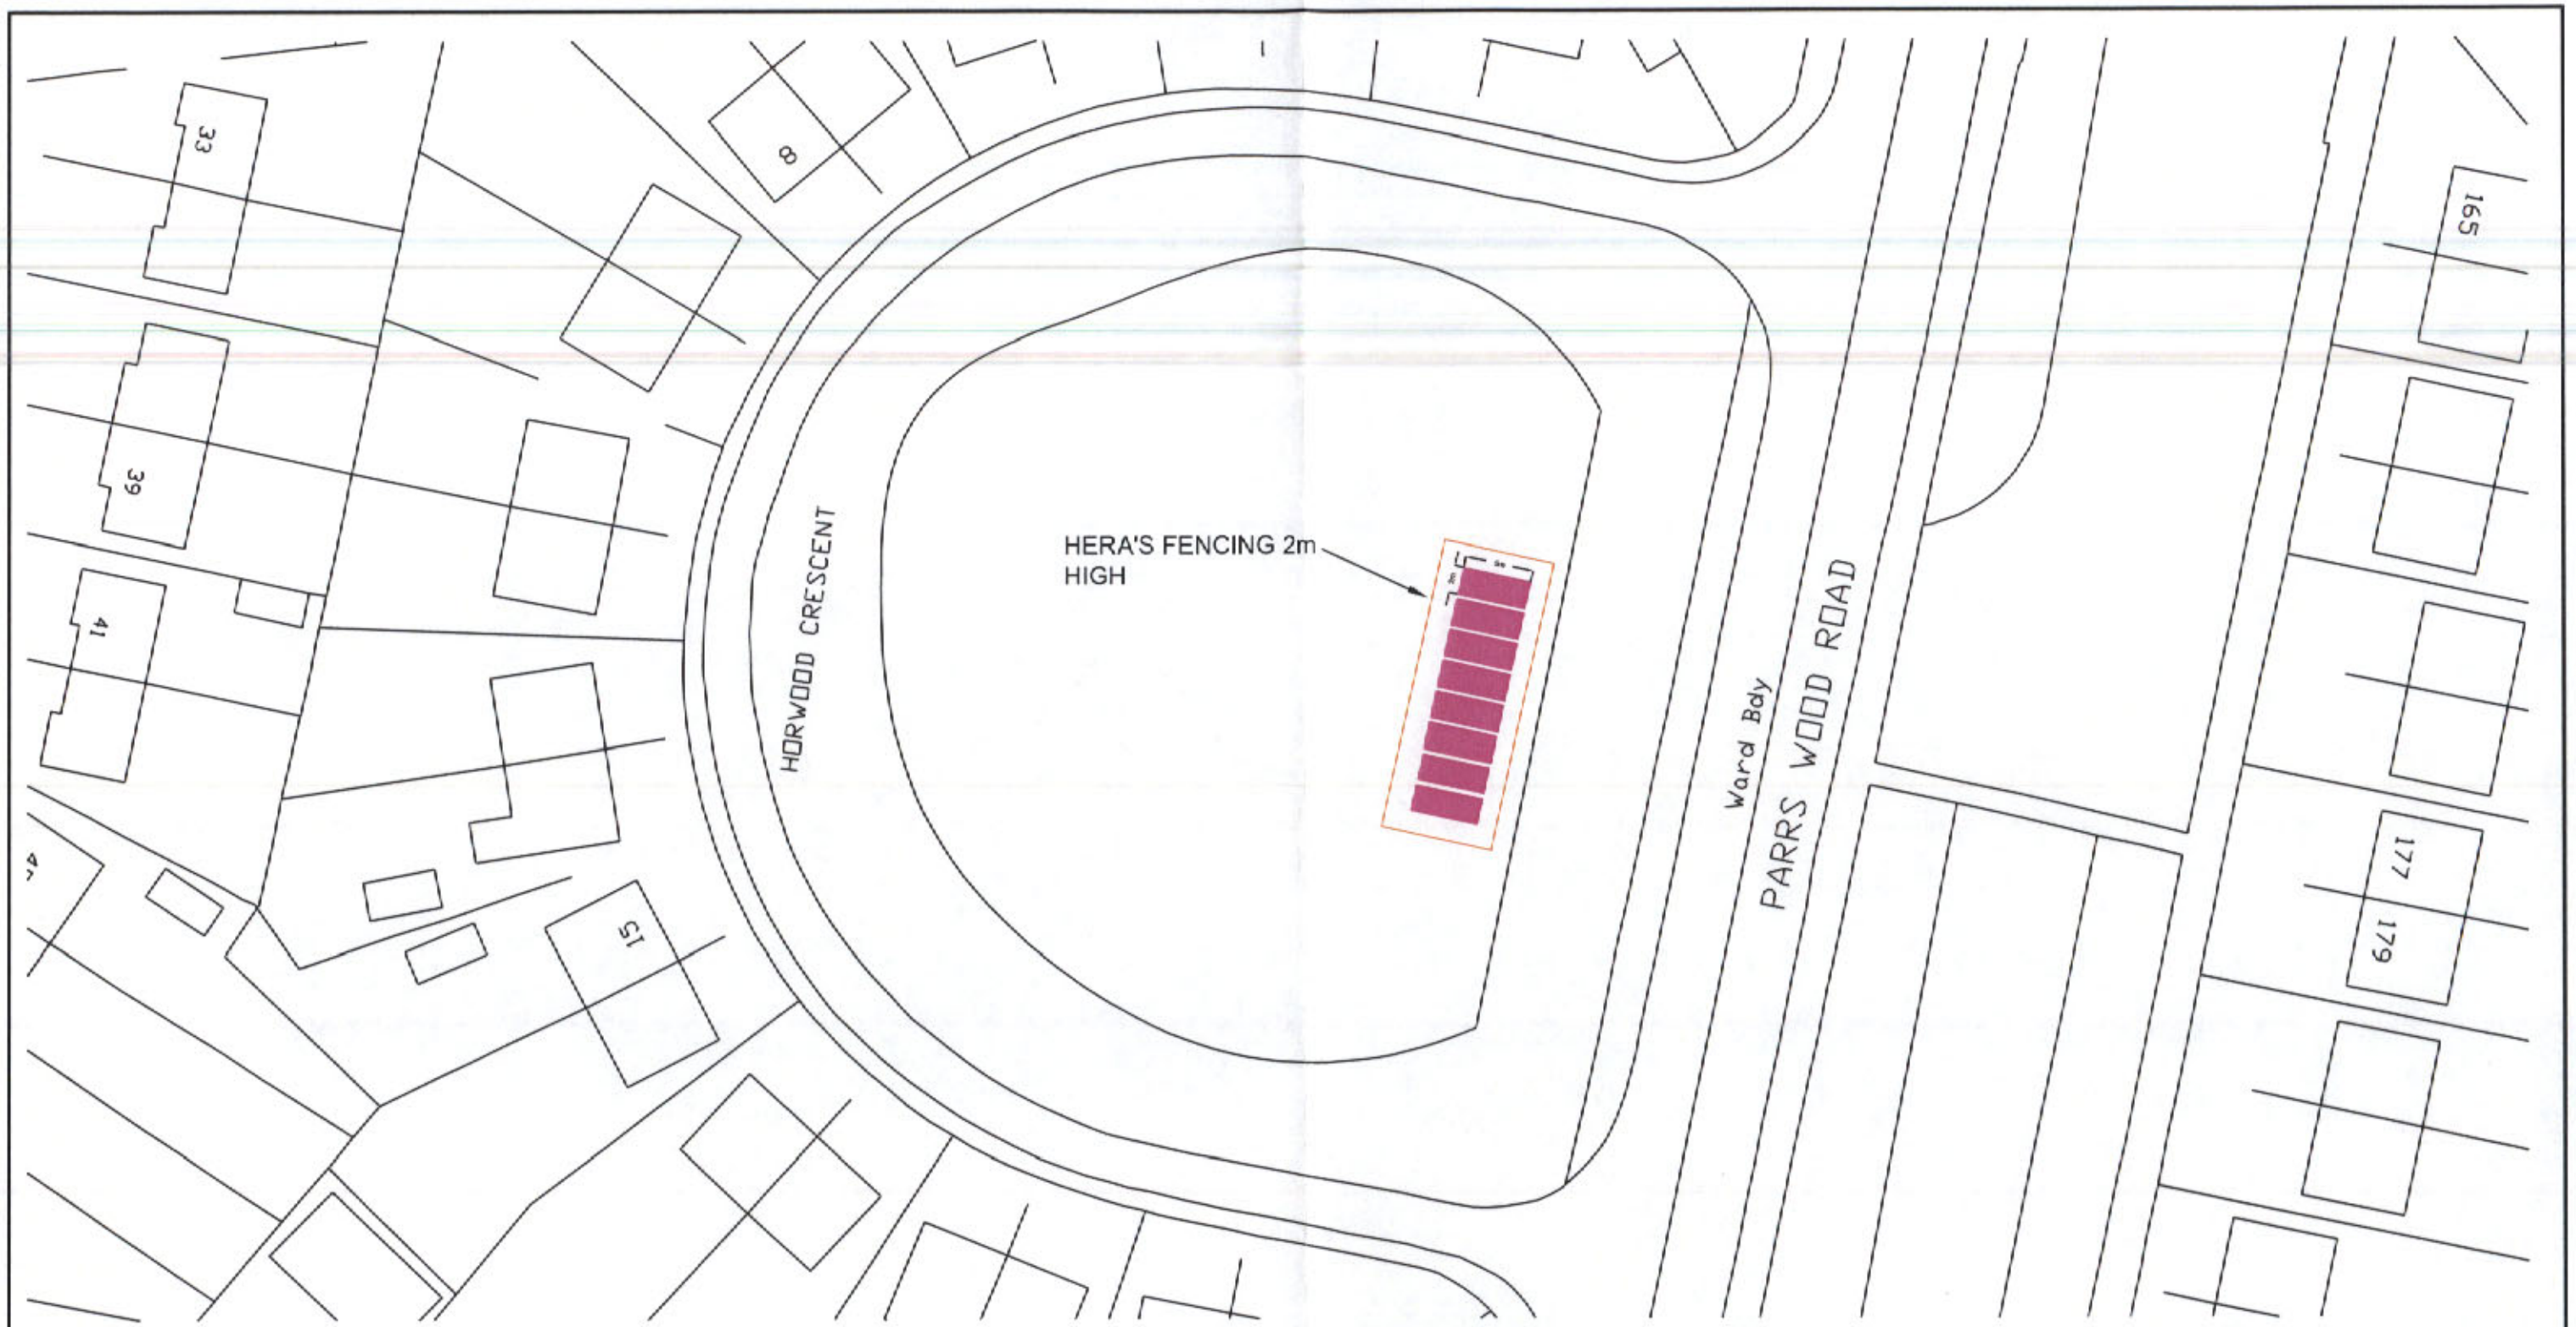

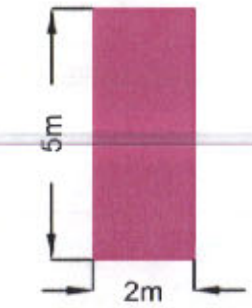

CONTAINER 5m x 2m

PLANNING
ACK'D
REPLIED
RECD 18 MAR 2008
M
M
M
FOR ACTION

Southway Housing Trust

6th Floor
Heron House
38 Brazennose Street
Manchester
M2 5ED

JOB TITLE
PYTHA FOLD/BRAYSIDE & CATTERICK
EXTERNAL MODIFICATIONS

DRAWING TITLE
SITE COMPOUND

COMPUTER FILE	DATE	SCALE	DRAWN	CHECKED
	FEB 08	NTS	ES	

JOB NO	DRAWING NO	REVISION
SW34204/SW35100		