NOTES:


1. do not scale from this drawing - use figured dimensions only

2. read in conjunction with all other consultants/specialists drawings and report any discrepancies before work commences

3. all setting out dimensions to be checked on site by contractor before work commences

4. these drawings are for planning purposes only, and under no circumstances will the draughtsman be liable for errors that may occur during and after construction.

5. The copyright of this drawing is vested in Candid Architecture Ltd and must not be copied or reproduced without the consent of the company.

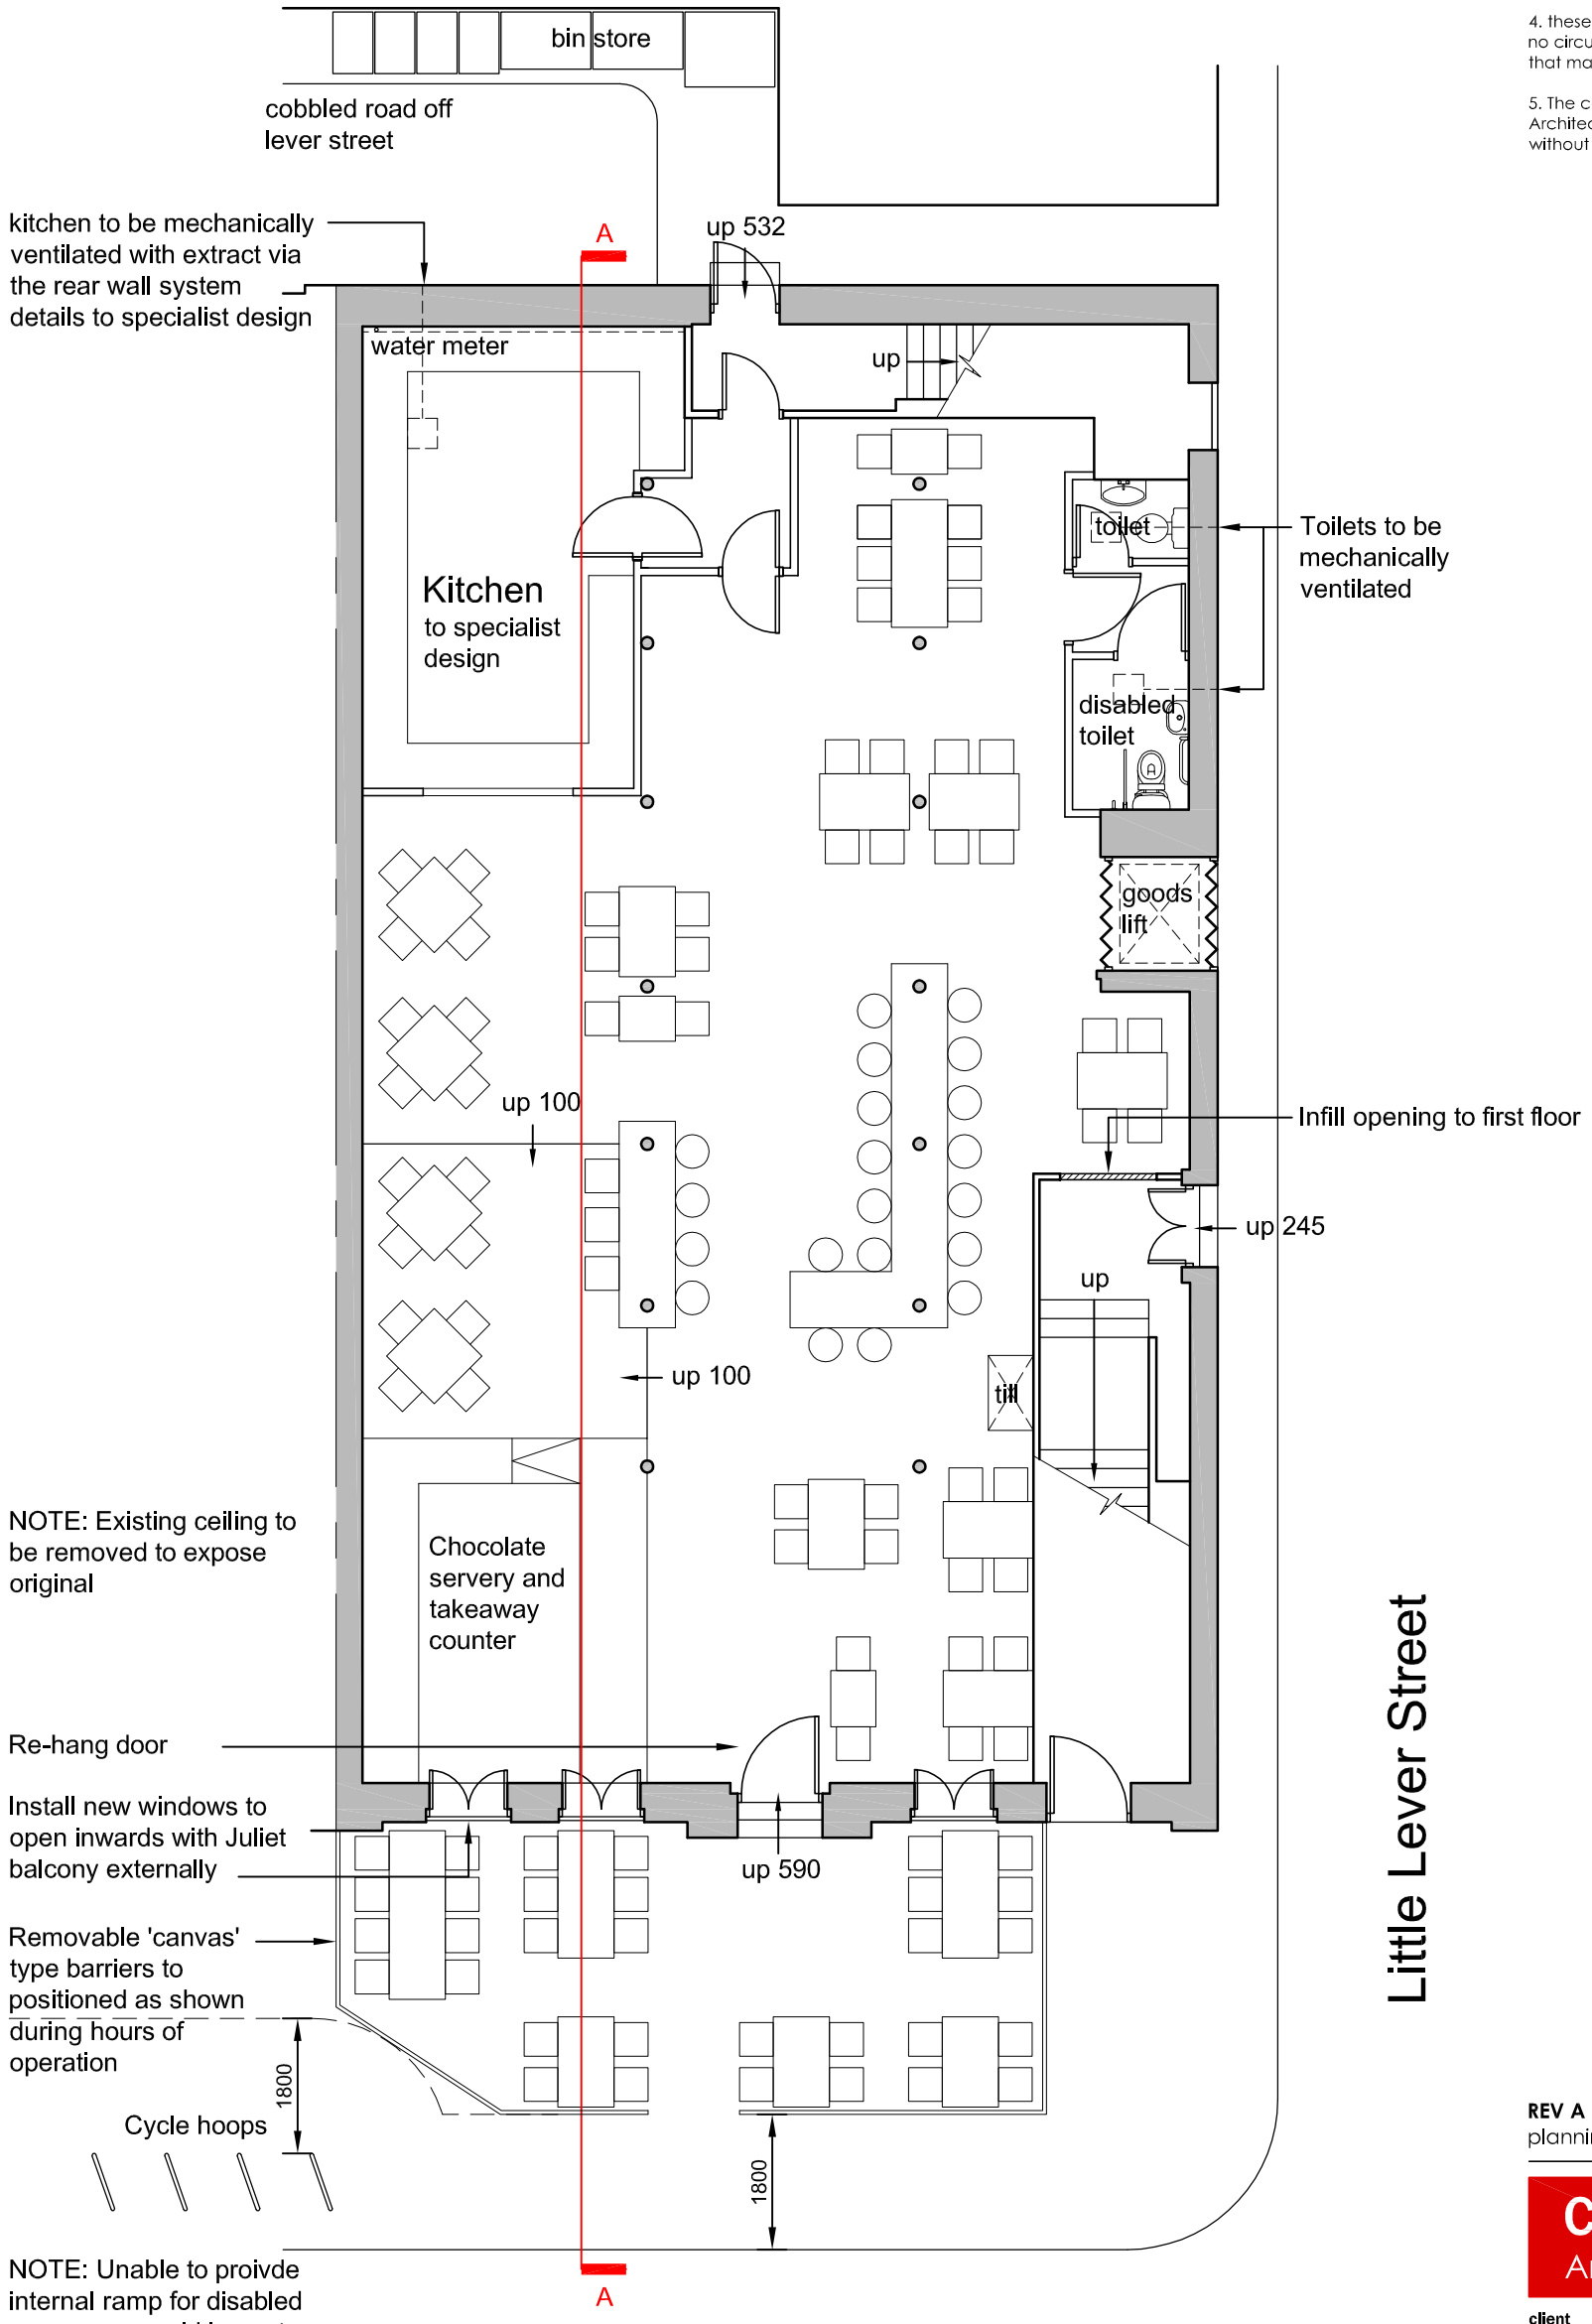

GROUND FLOOR - 1:100

Stevenson Square

Little Lever Street

REV A - Removable barriers added at request of planning officer - **31.03.13**

CAN.DID Architecture

a: 339, 3 Kelso Place, Manchester, M15 4GS
t: 07966 295 223
e: ric_lowe@outlook.com

client
Siam Kerfoot

project
Proposed Refurbishment to form new cafe: Stevenson Square, Manchester

drawing
Proposed ground floor plan

scale	date	drawn
1:100 @A3	03.03.13	RL

drawing no.	revision
RG114 / 3	A

do not scale from this drawing

©