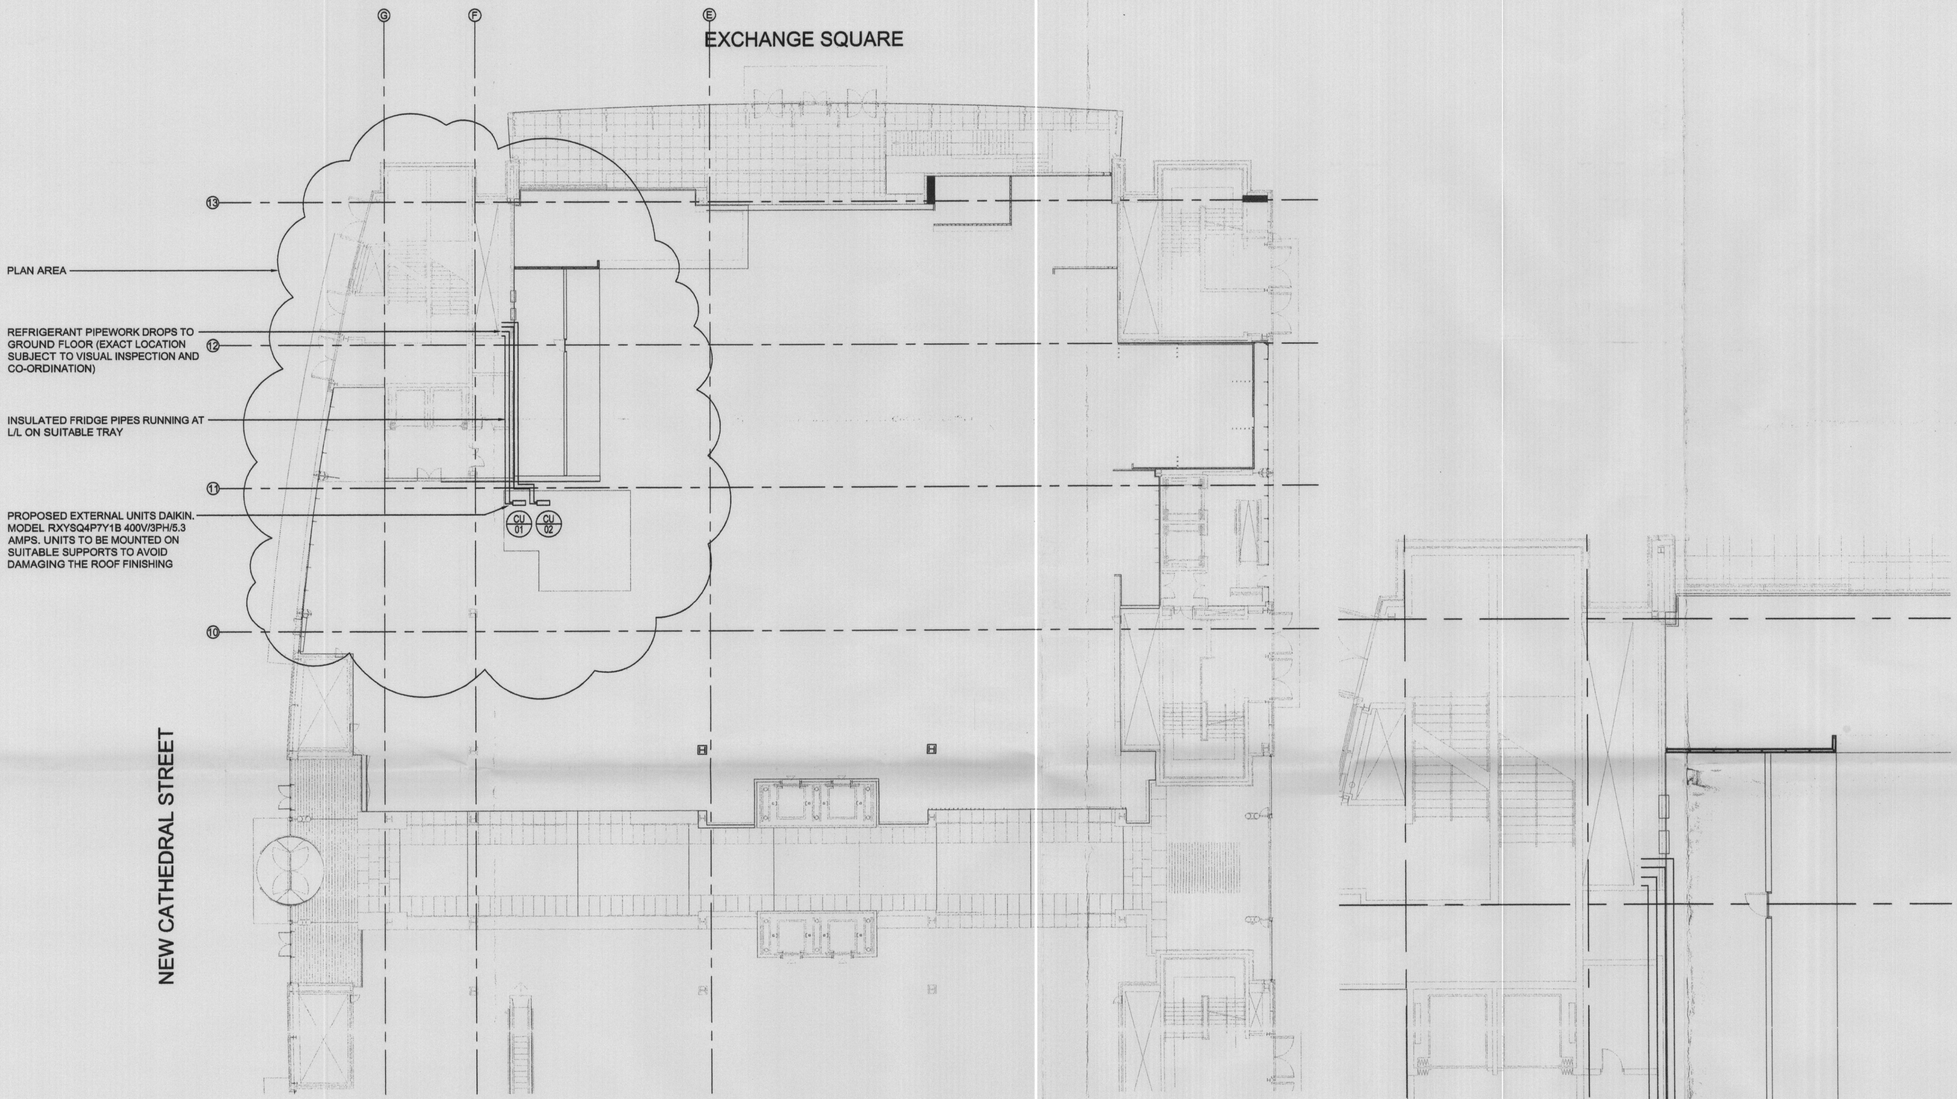


SCALE 1:50

PLAN AREA. SCALE 1:100

WARNING

DO NOT SCALE THIS DRAWING. VERIFY ALL DIMENSIONS AND STRUCTURAL DETAILS ON SITE, IF IN DOUBT ASK BEFORE ACTING

RELATED DOCUMENTS

THIS DRAWING IS TO BE READ IN CONJUNCTION WITH THE APPROPRIATE SPECIFICATION (S) AND SCHEDULES

NOTES:

1. FOR INFORMATION PURPOSES ONLY.
2. APPROVAL FROM SELFRIDGES IS REQUIRED BEFORE THE WORK COMMENCES.
3. MECHANICAL CONTRACTOR TO CO-ORDINATE PROPOSED SERVICES WITH THE EXISTING ONE.
4. NONE OF THE EXISTING SERVICES ARE TO BE ALTERED.
5. FRIDGE PIPES AND POWER CONNECTIONS DROPS TO GROUND FLOOR THROUGH RISER 4.
6. EXTERNAL UNIT DIMENSIONS WxHxD = 900x1345x320 WEIGHT = 120kg
7. POSITION OF EXTERNAL UNITS OWN IS APPROXIMATE AND SUBJECT TO LANDLORDS APPROVAL.

Rev	Description	Date

E+MTECNICA
E+M Tecnica LLP : BUILDING SERVICES CONSULTING ENGINE
196-197 HIGH STREET : EGHAM : SURREY : TW20 9ED
T: +44 (0) 1784 431333 F: +44 (0) 1784 430044
E: mail@emtecnica.com W: www.emtecnica.com
Registered as Limited Liability Partnership in England
Registration No. OC315128 Registered office

PLANNING
RECD 10 MAR 2009

Project	HERMES SELFRIDGES MANCHESTER
Title	ROOF PLAN (LEVEL 6)
Status	○ INFORMATION ● TENDER ○ CONSTRUCTION
Date	FEB '09
Scale	1:50 @ A1
Xref	PRO0202
Drawn by	JS
Checked by	NS
Drawing No	2172/M/03