
NOTE:DO NOT SCALE FROM THIS DRAWING.ALL DIMENSIONS TO BE CHECKED ON SITE.TO BE READ IN CONJUNCTION WITH ALL RELEVANT CONSULTANTS DOCUMENTATION

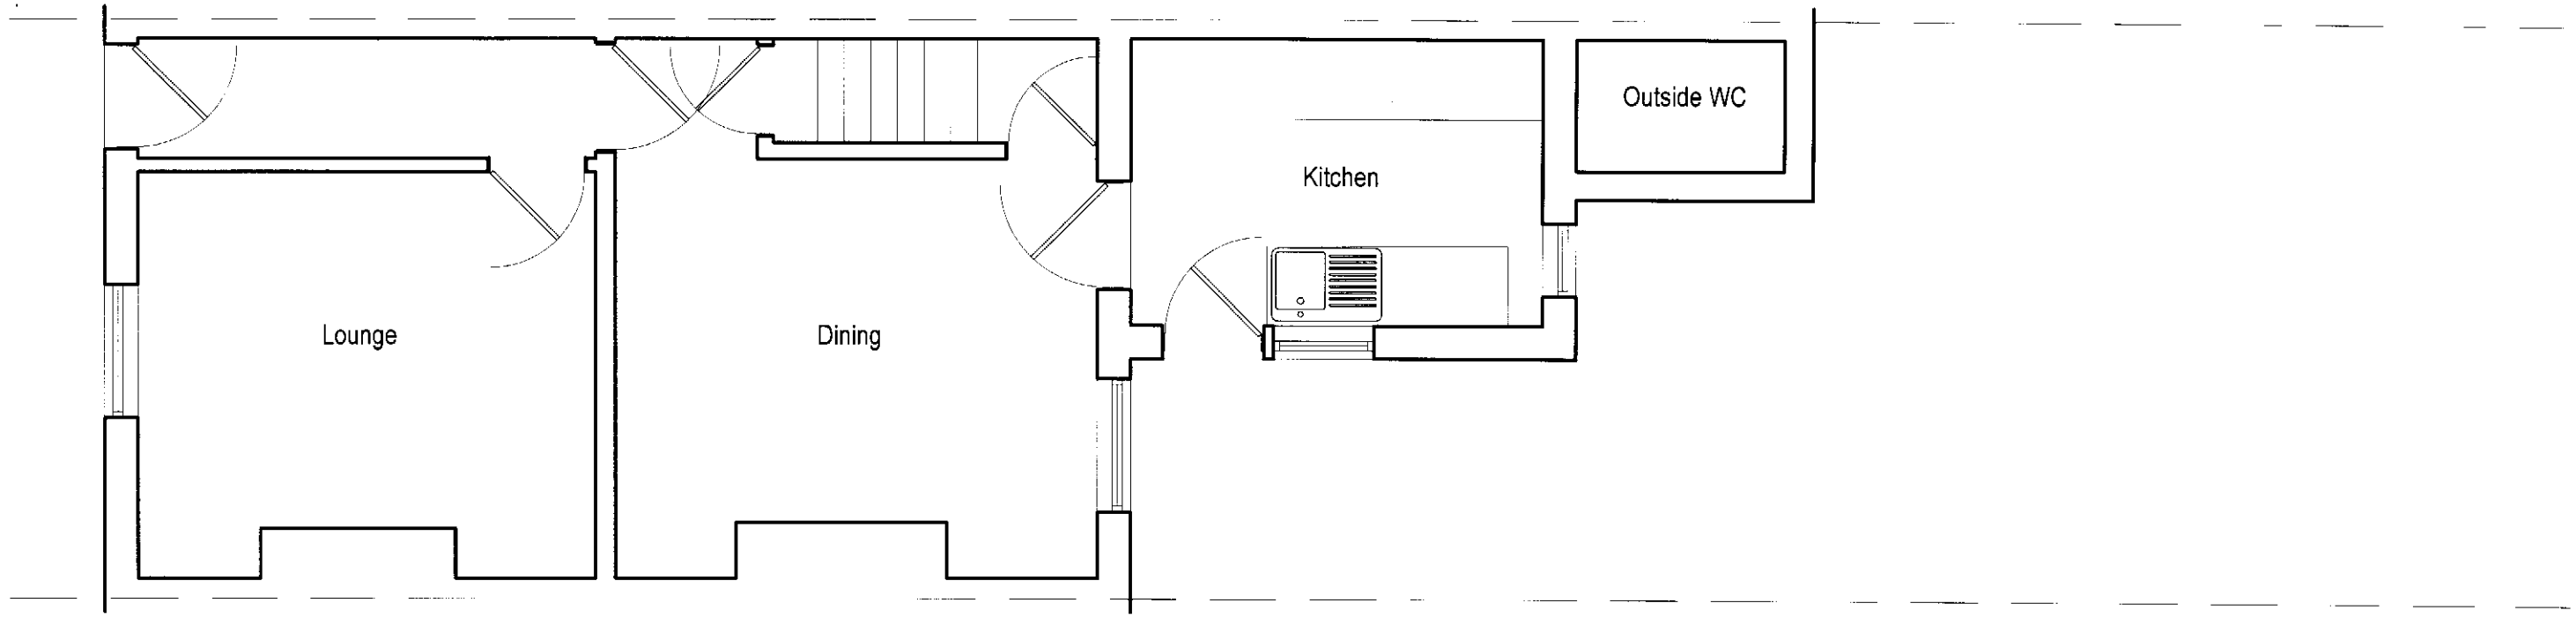

EXISTING GROUND FLOOR PLAN


	revision:		date:
client:	project:	drawing:	
M AND M LEAHY	31 HENWOOD ROAD WITHINGTON	PROPOSED EXTENSION EXISTING GROUND FLOOR PLAN	

project no:	drawing no:	revision:	drawn:	checked:	date:	scale @ A3
5437	PS 02		KB		15.02.08	1:50


street design partnership
architects

16 brewery yard deva centre trinity way salford m3 7bb t:0161 834 7262 f:0161 834 7112 e:info@street-design.net

NOTE:DO NOT SCALE FROM THIS DRAWING.ALL DIMENSIONS TO BE CHECKED ON SITE.TO BE READ IN CONJUNCTION WITH ALL RELEVANT CONSULTANTS DOCUMENTATION

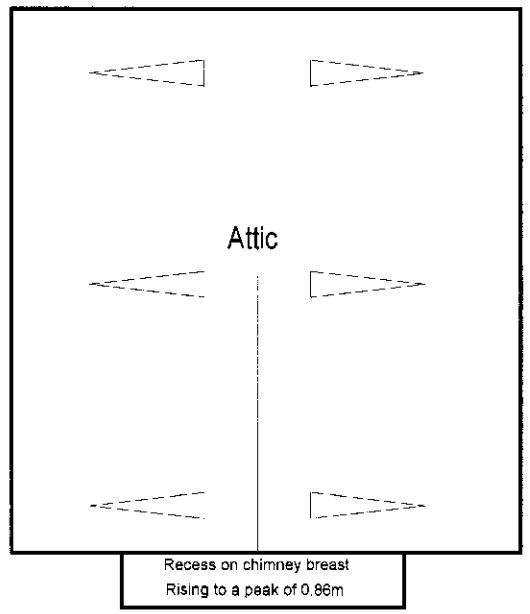

EXISTING SECOND FLOOR PLAN

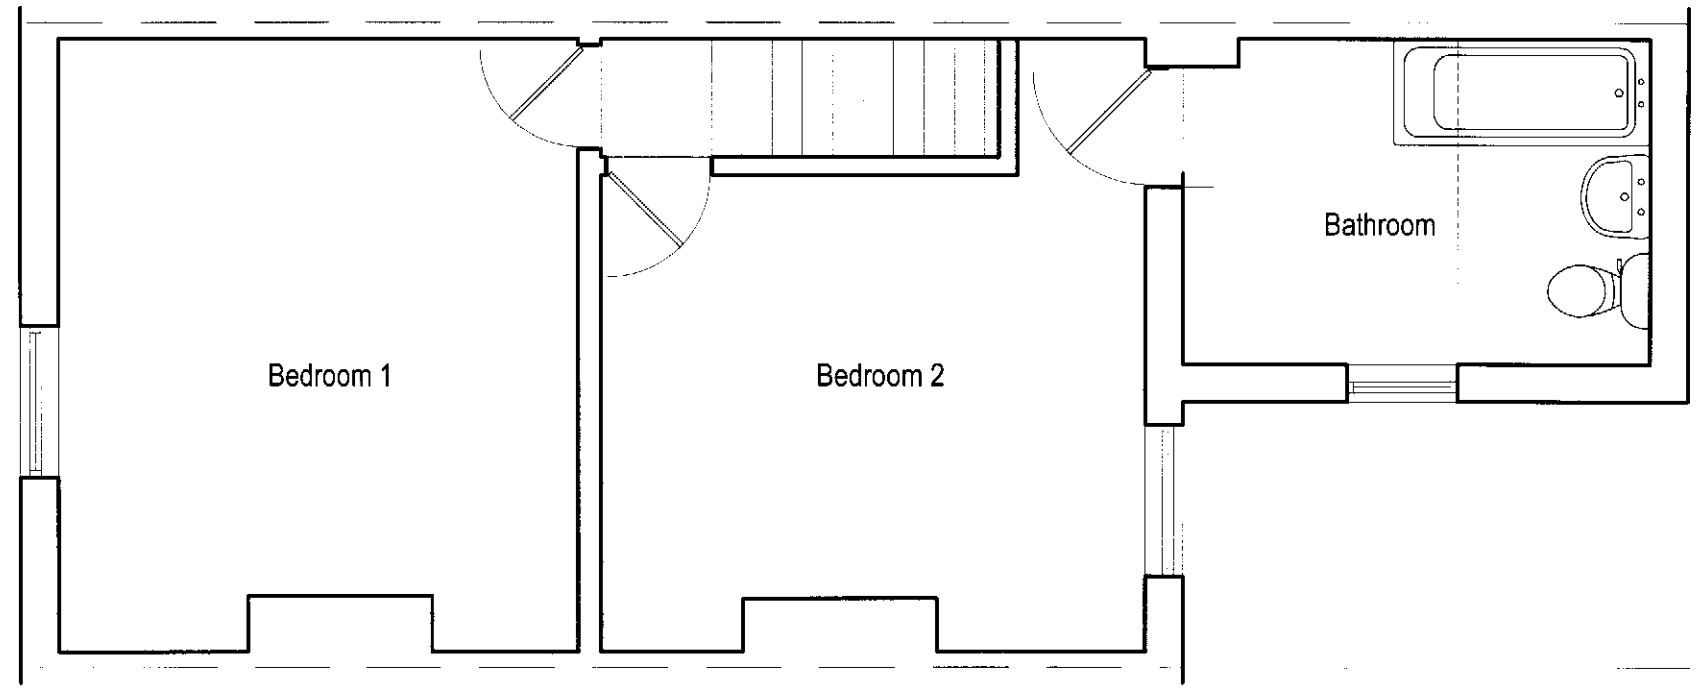


EXISTING FIRST FLOOR PLAN

revision:		date:
client:	project:	drawing:
M AND M LEAHY	31 HENWOOD ROAD WITHINGTON	PROPOSED EXTENSION EXISTING FIRST & SECOND FLOORS


project no:	drawing no:	revision:	drawn:	checked:	date:	scale @ A3
5437	PS 03		KB		15.02.08	1:50

street design partnership
architects
16 brewery yard deva centre trinity way salford m3 7bb t:0161 834 7282 f:0161 834 7112 e:info@street-design.net

NOTE:DO NOT SCALE FROM THIS DRAWING.ALL DIMENSIONS TO BE CHECKED ON SITE.TO BE READ IN CONJUNCTION WITH ALL RELEVANT CONSULTANTS DOCUMENTATION

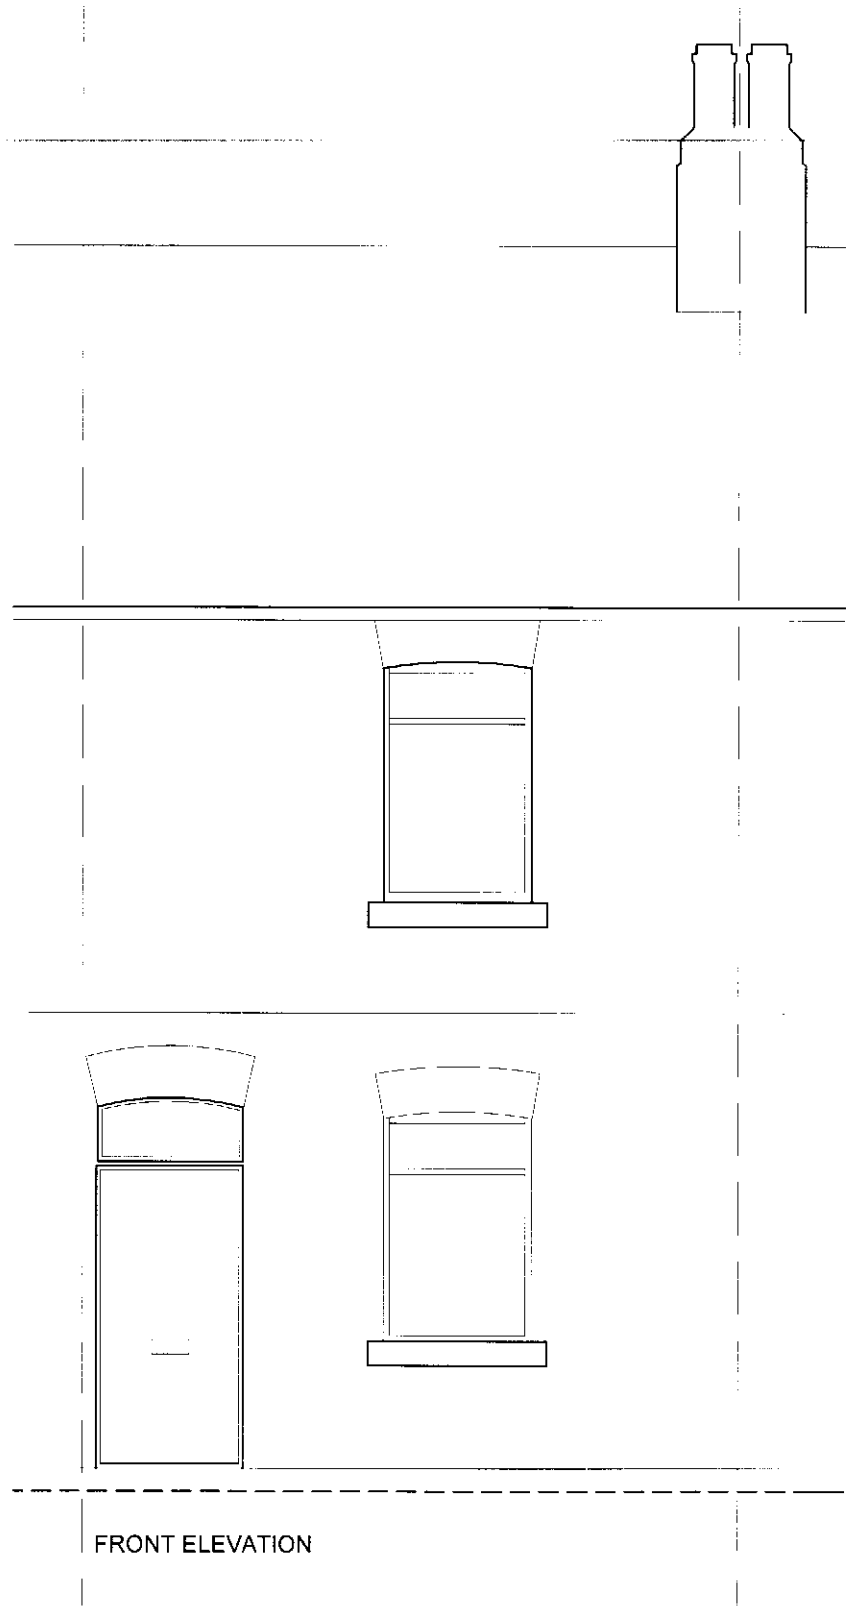

FRONT ELEVATION

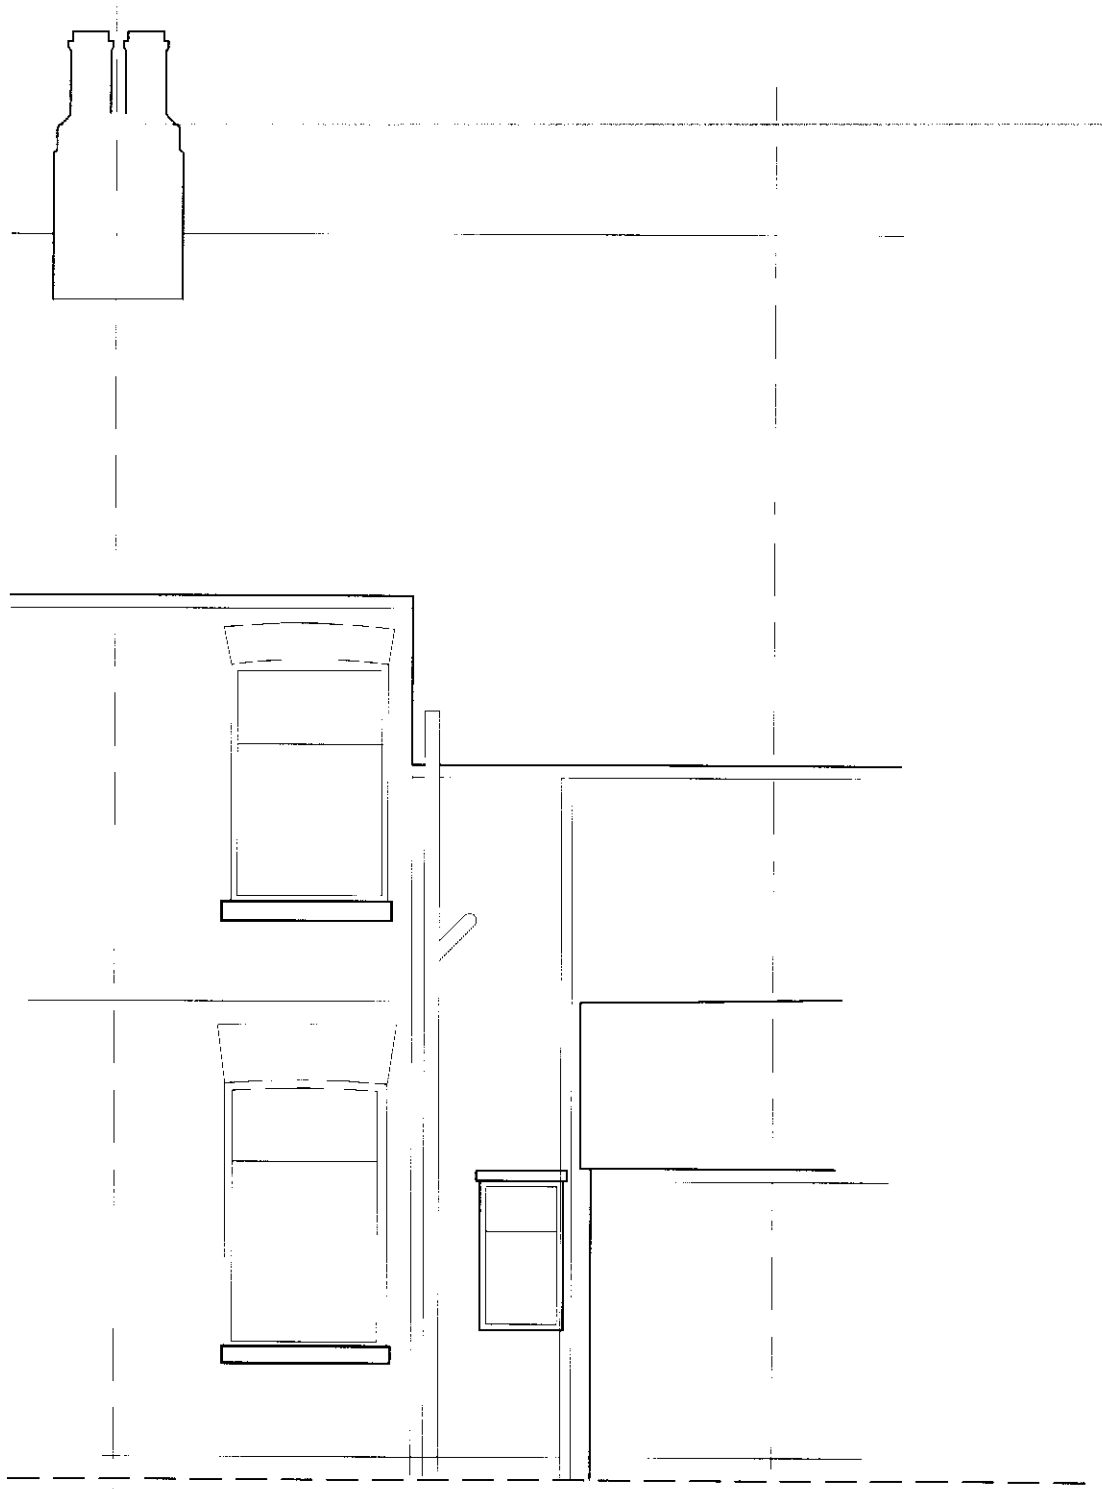

REAR ELEVATION

revision:		date:
client:	project:	drawing:
M AND M LEAHY	31 HENWOOD ROAD WITHINGTON	PROPOSED EXTENSION EXISTING ELEVATIONS

project no:	drawing no:	revision:	drawn:	checked:	date:	scale @ A3
5437	PS 04		KB		15.02.08	1:50

street design partnership
architects

16 brewery yard deva centre trinity way salford m3 7bb t 0161 834 7262 f 0161 834 7112 e:info@street-design.net