

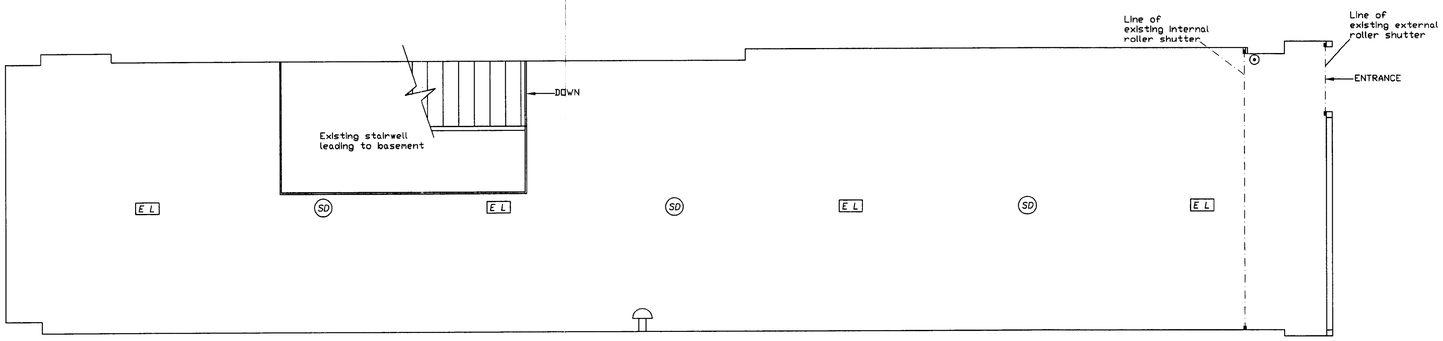


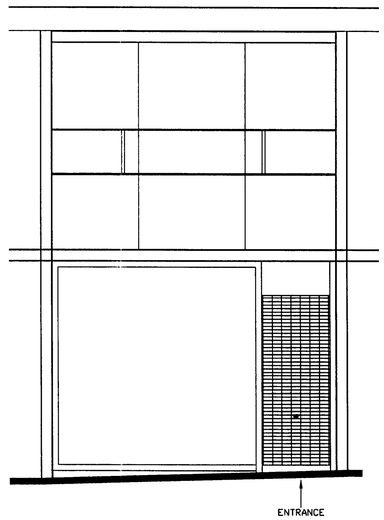

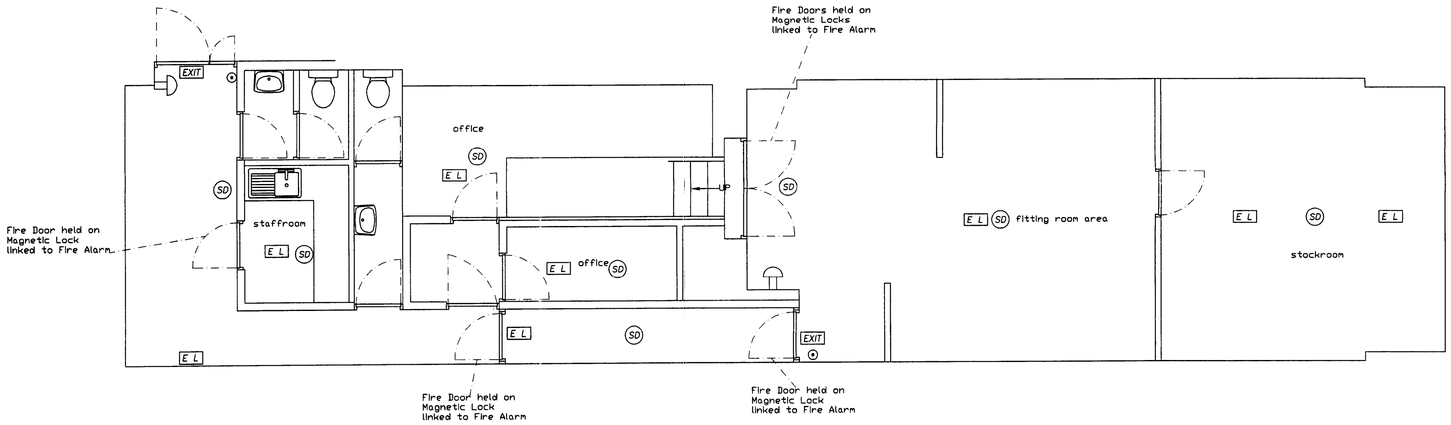

EL Emergency Light

SD Smoke Detector.

EXIT N-M illuminated emergency exit signage complete with 'Picturegram' (no text).

Sounder

Break glass call point.

PLANNING
RECD 28 FEB 2008

Revisions	Date

TRIPLAR

Client
MPD/NOKIA

Project
35 MARKET STREET
MANCHESTER ARNDALE
MANCHESTER
M4 3AQ

Drawing Title
EXISTING LAYOUT

Scale
1:50 @ A1

Date
04 - 02 - 08

Drawn
GrR

Drawing No.
7164 - 01

Triplar Ltd. Baron Avenue, Earls Barton, Northants, NN6 0JE.
Tel: 01604 812999 Fax: 01604 812992
E-mail office@triplar.co.uk