
The Triangle Shopping Centre, Manchester
Site Location Plan

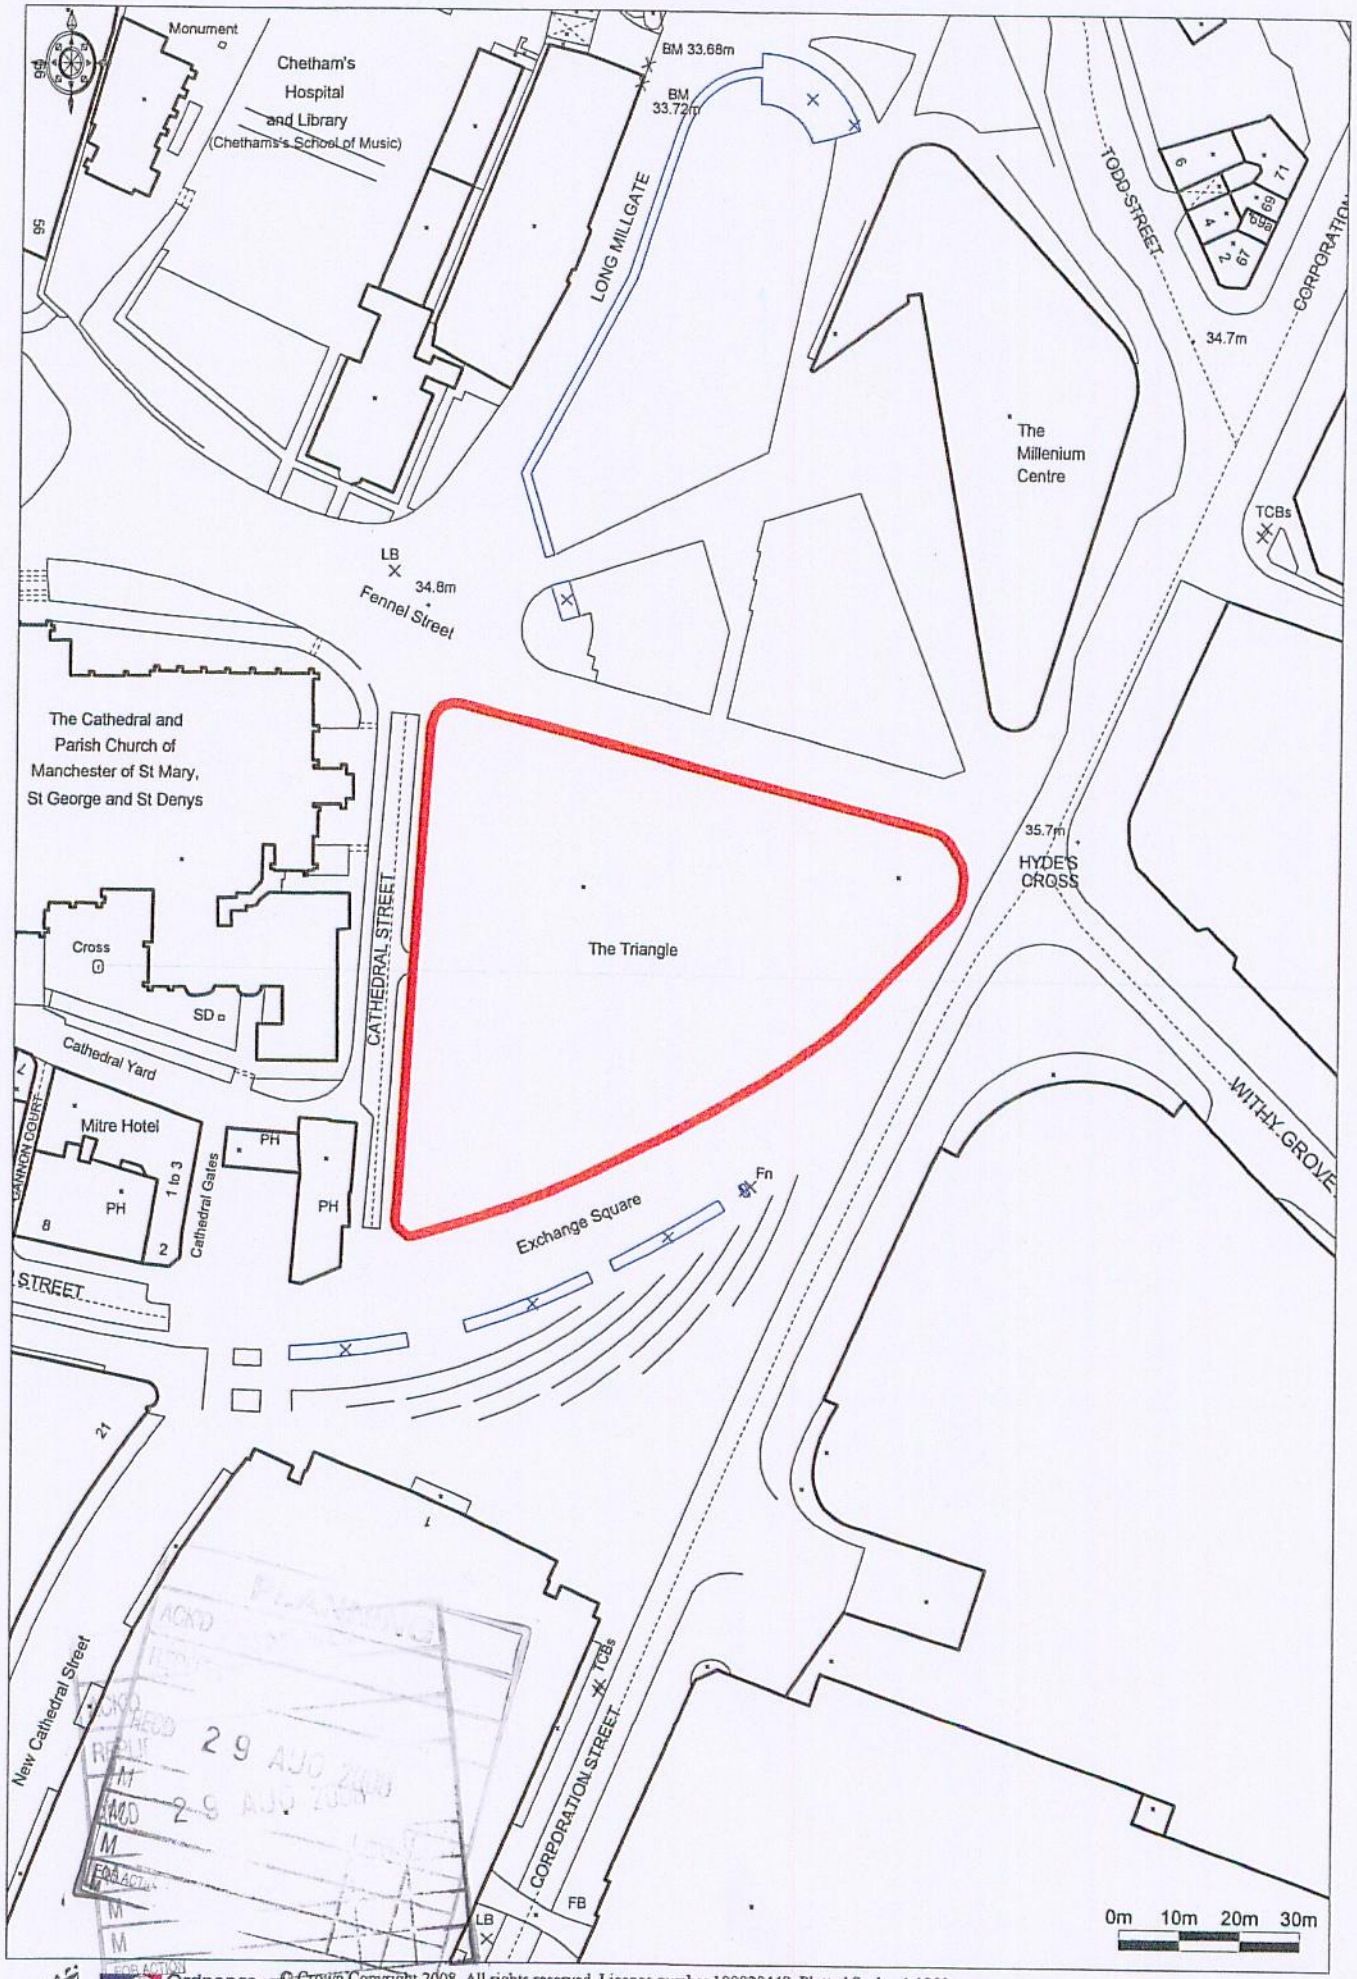

29 AUG 2008

© Crown Copyright 2008. All rights reserved. Licence number 100020449. Plotted Scale - 1:1250

This plan is published for the convenience of identification only and although believed to be correct is not

King Sturge