


EXISTING GROUND FLOOR PLAN 1 : 100



EXISTING FIRST FLOOR PLAN 1 : 100

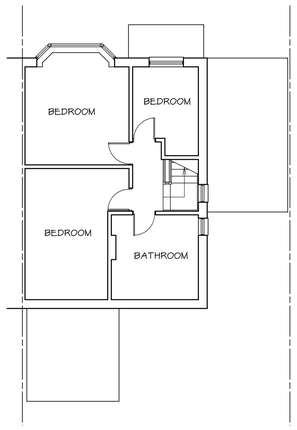




EXISTING ELEVATIONS 1 : 100





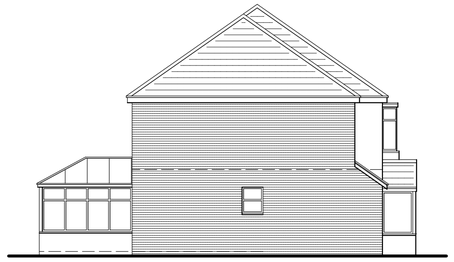


PROPOSED ELEVATIONS 1 : 100







LOCATION PLAN 1 : 1250

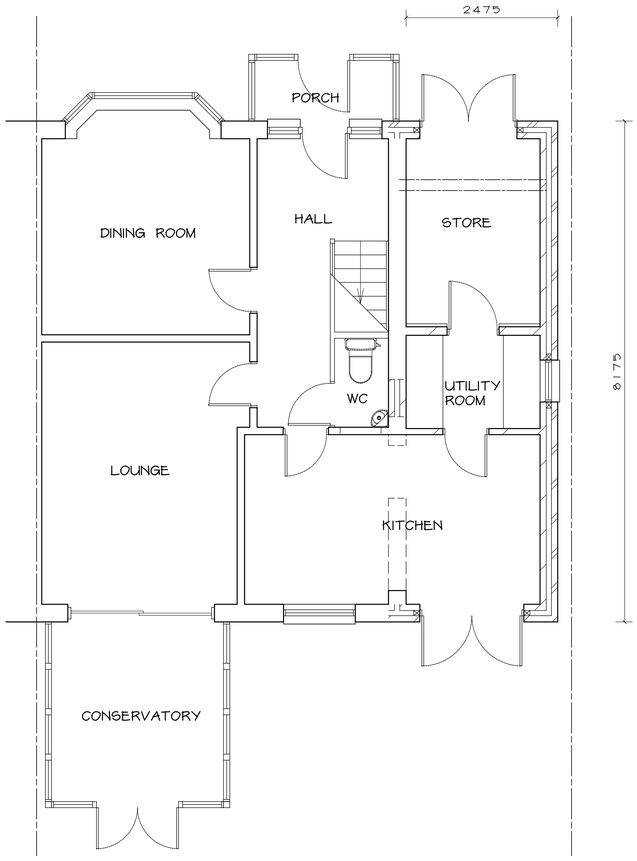

PROPOSED GROUND FLOOR PLAN 1 : 50

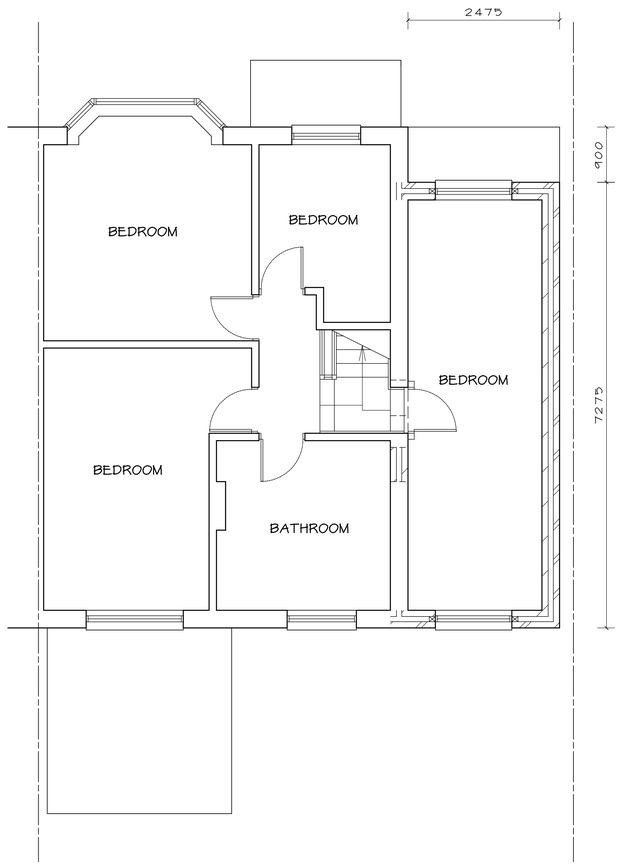

PROPOSED FIRST FLOOR PLAN 1 : 50

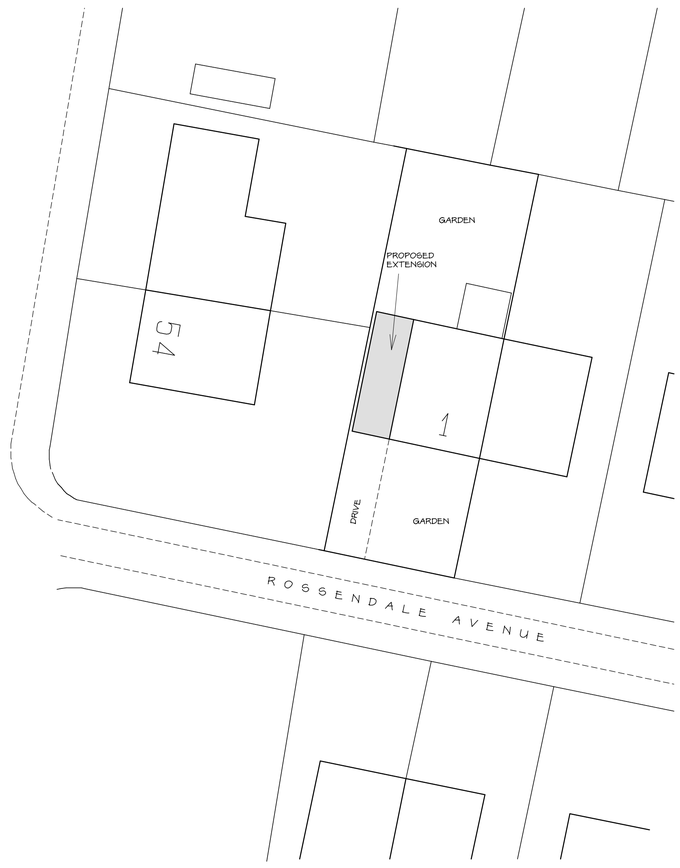

SITE PLAN 1 : 200

MATERIALS

ROOF - ROOF TILES TO MATCH EISTING

EXTERNAL WALLS - BRICKWORK TO MATCH EXISTING

Telephone 0161 643 2422

Northside Plans Ltd

Planning and Building Design

116 Simister Lane Prestwich Manchester M25 2SB

Project

TWO STOREY SIDE EXTENSION

1 ROSSENDALE AVENUE
MOSTON

Title

PLANS, ELEVATIONS AND SITE PLAN

Scale 1:50 1:100 1:200 (A1) Date 04/2009
Drawn by NIGEL TAMS Dwg.no. 1RA/1