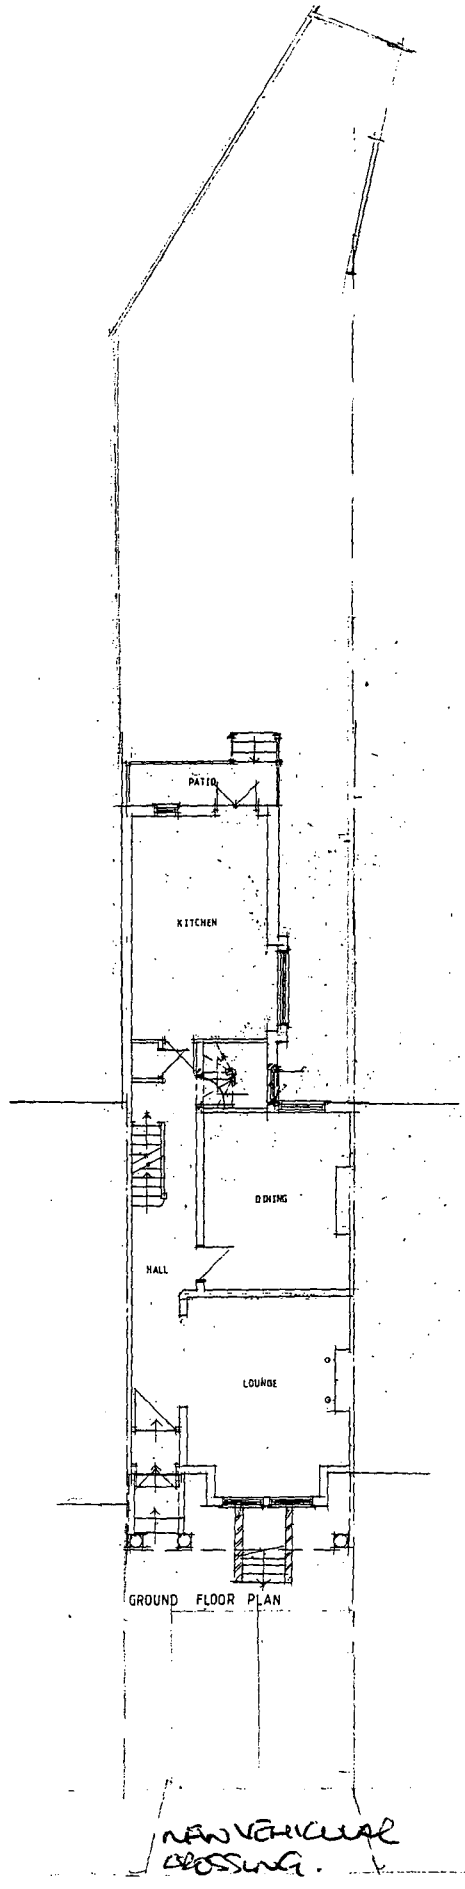

PLANNING AND BUILDING CONTROL
26 JUL 2012

18 WOODLANDS ROAD
CHEETHAM HILL M8 9LJ

SITE PLAN AS PROPOSED