Carpark

Proposed Canopy

Direction of
Photograph No 1

Front Play Area

Main
Entrance

72a

70

Carpark
Entrance

Direction of Photograph on
Design Access Statement

BLACKLEY NEW ROAD

Block Plan
Scale 1:200

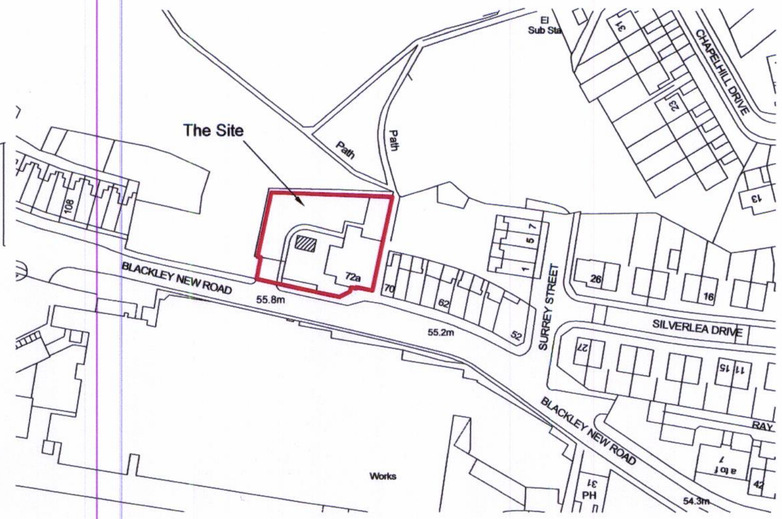

Location Plan
Scale 1:1250

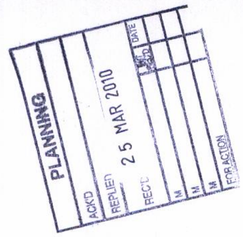

Rev	Description	Date	by	chkd

MANCHESTER CITY COUNCIL
Corporate Technical Services Group
4th floor Heron House
47 Lloyd St
Manchester
M2 5LE

JOB TITLE
Bear Necessities Day Nursery
Blackley New Road , Higher Blackley

DRAWING TITLE
Location Plan, Block Pan

COMPUTER FILE	DATE	SCALE	DRAWN	CHECKED
BearNecDN-EY36777-A006	Mar 2010		rmr	

JOB NO.	DRAWING NO.	REVISION
EY36777	A006	