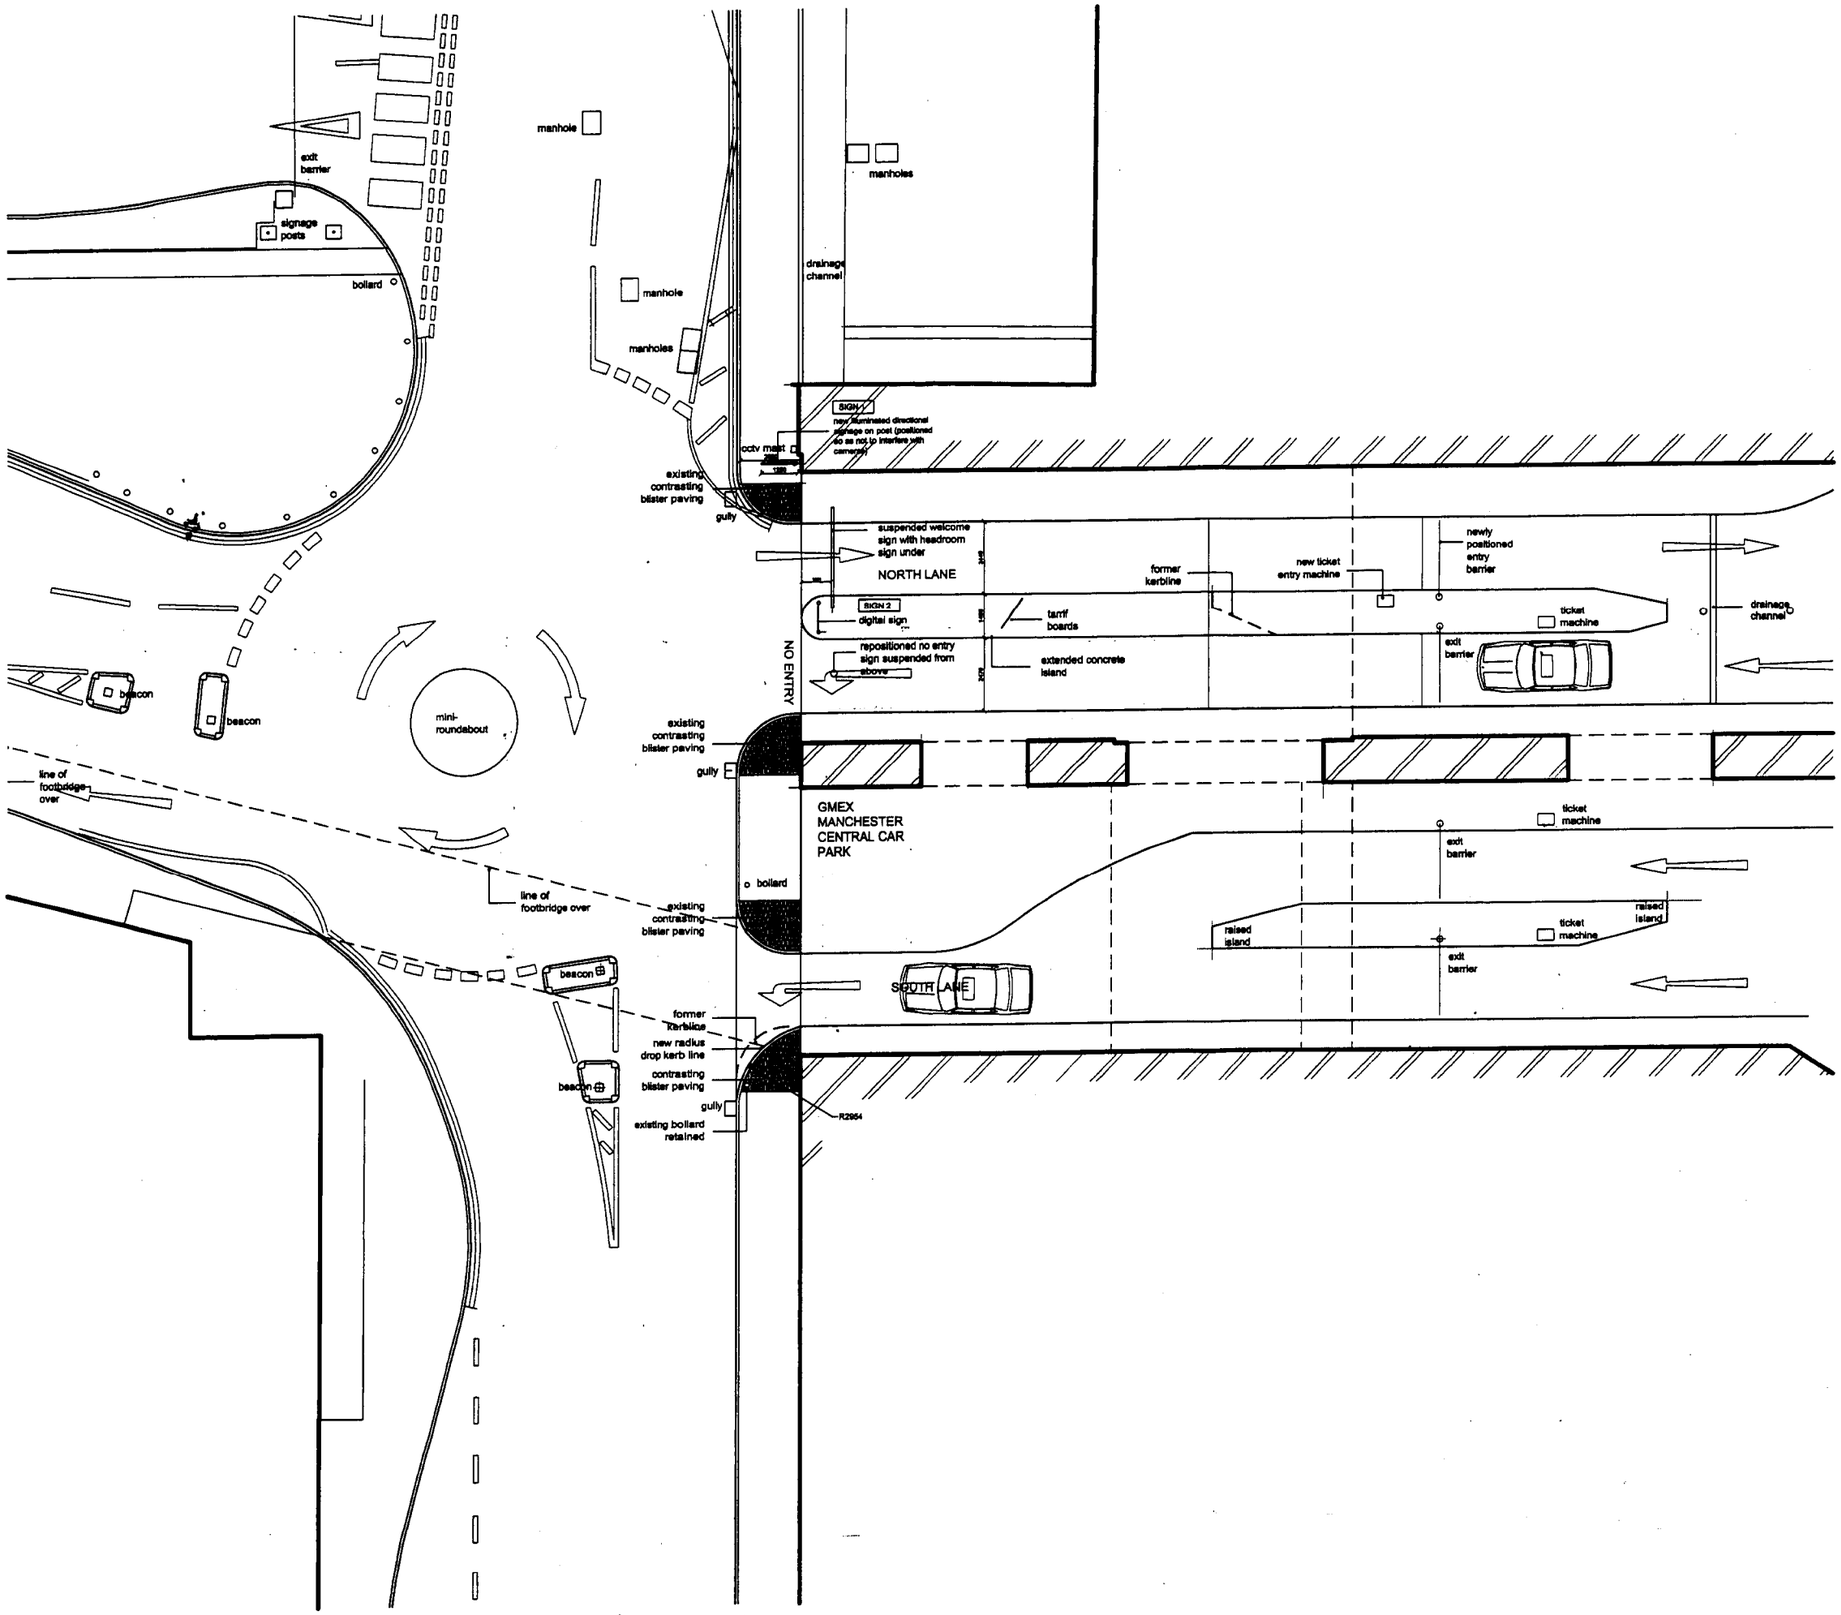

designworks

architectural ltd

17 biggin gardens hopwood manchester 07525 171387

revisions to gmex car park exit
sm bown electrical
proposed plan

date: apr 07	scale 1:200
for approval	dwg. d100/C02/c

DO NOT SCALE - IF DIMENSIONS ARE NOT GIVEN PLEASE ASK
COPYRIGHTED TO ARCHITECTURAL DESIGNWORKS LTD

revisions

		DATE
A	REVISION	
A	ELEVATION ADDED WITH SIGNAGE DETAILS	30.04.08
B	CENTRAL RESERVATION PULLED BACK	07.05.08
C	ELEVATIONS REMOVED TO SEPARATE DRAWING	16.05.08

PLANNING
ACK'D
REPLIED
RECD 4 - JUN 2008

	INIT	DATE
M		
M		
M		