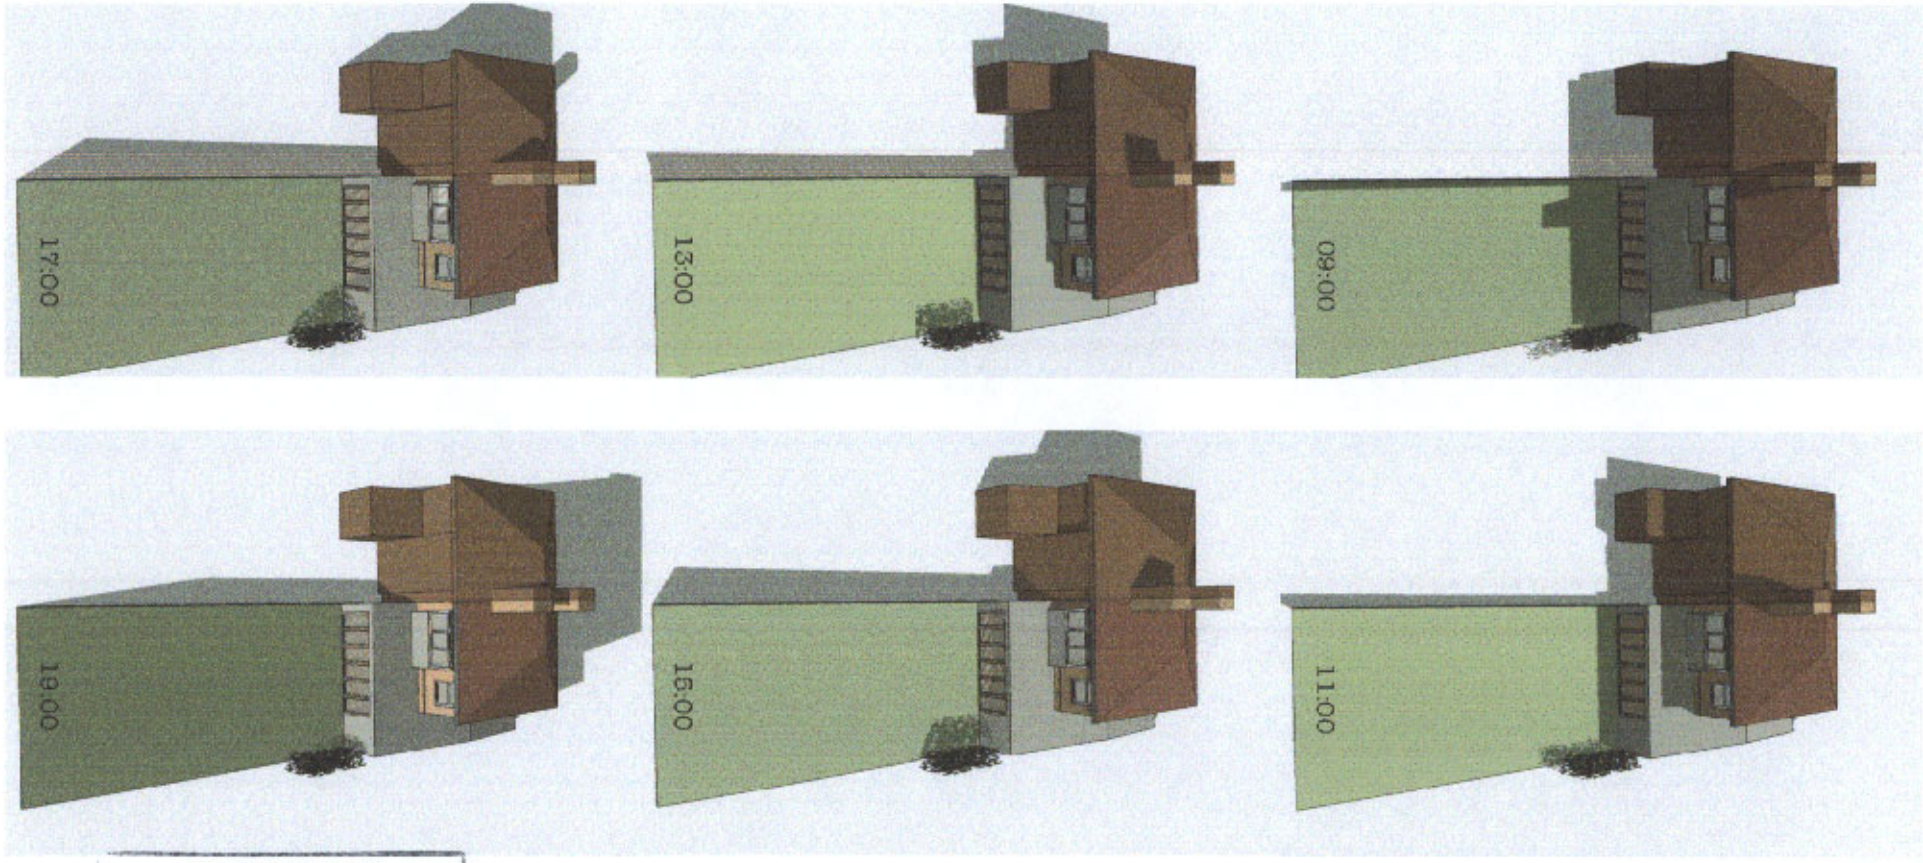


PLANNING
RCVD
REPLIED
19 MAR 2008
DATE


Sun Study - Design day - June 21

Proposed Extention to No:8 Albemarle Avenue, M20 1HX, Manchester.

A.J. Woodcock
Pletterijstraat 176
2515 AZ, Den Haag
The Netherlands
1.970901.003 SBA

Date 18 March 2008

Scale 1:100

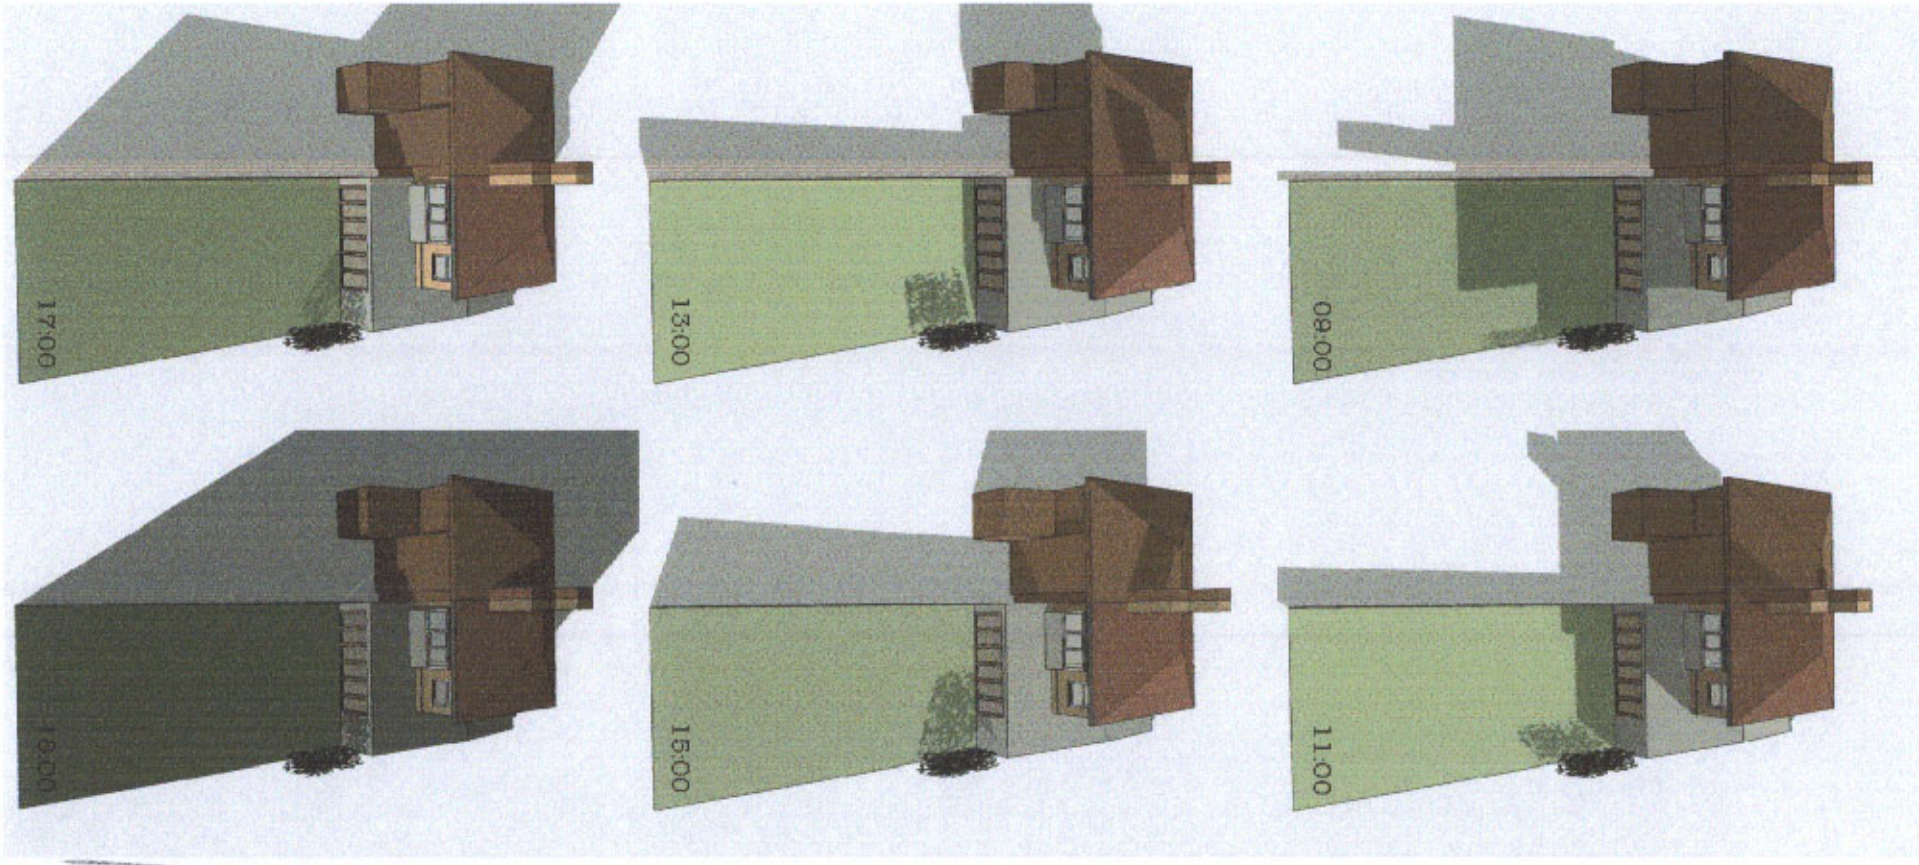

PLANNING
ACK'D
REPLIED
19 MAR 2008
INIT. REC'D
DATE

Sun Study - Design day - September 21

Proposed Extention to No:8 Albemarle Avenue, M20 1HX, Manchester.

A.J. Woodcock
Pletterijstraat 176
2515 AZ, Den Haag
The Netherlands
1.970901.003 SBA

Date 18 March 2008

Scale 1:100