


MARFAST 30 BROUGHT ST CHEETHAM HILL

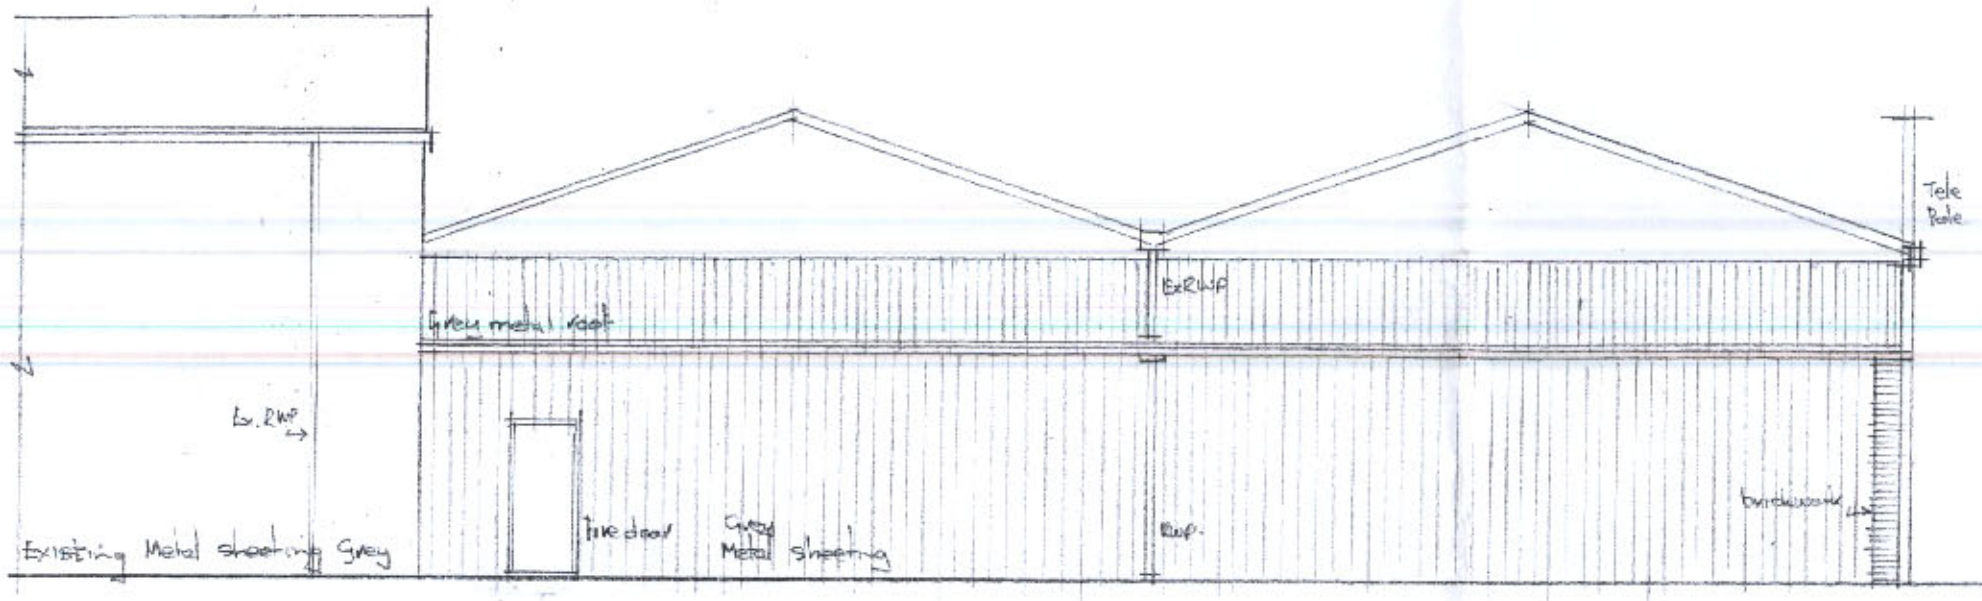


REAR ELEVATION.

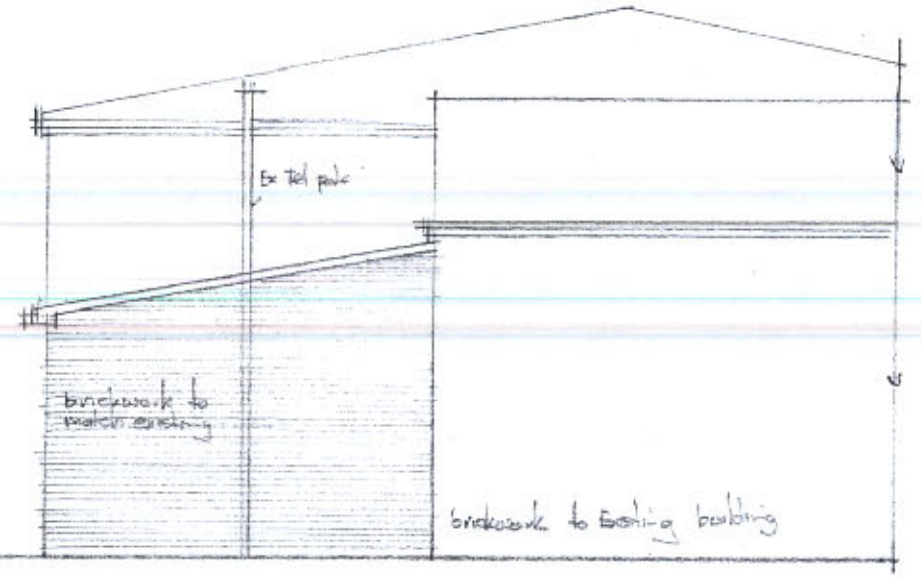

SIDE ELEVATION.

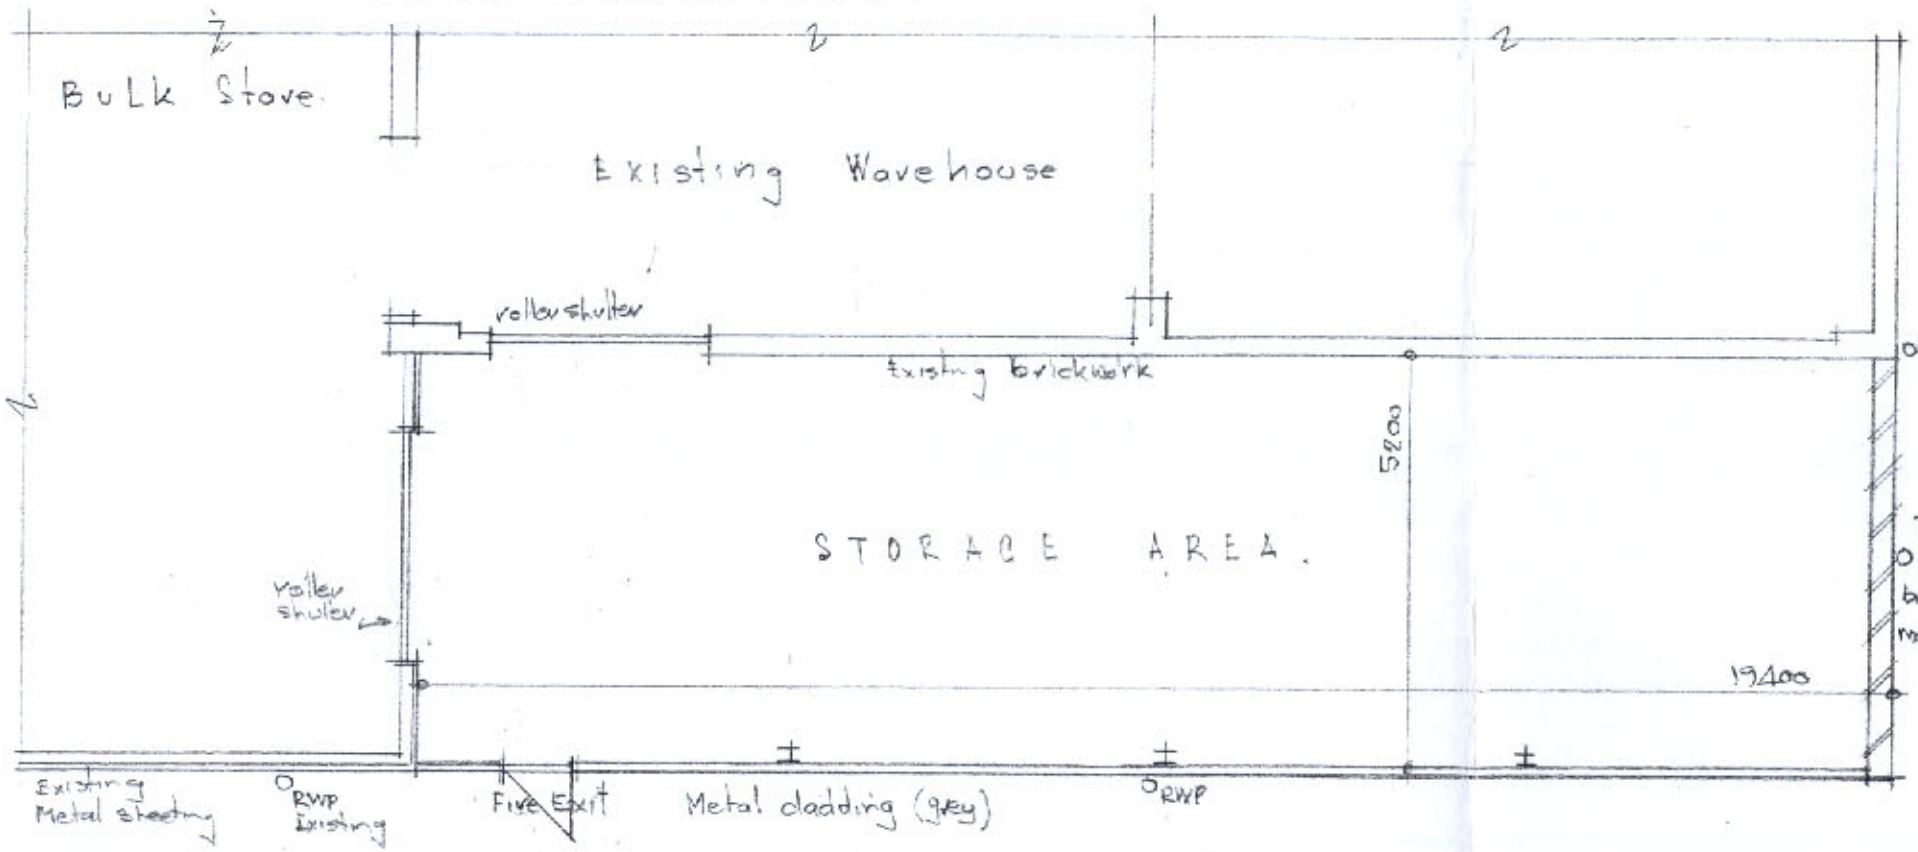

PLAN.

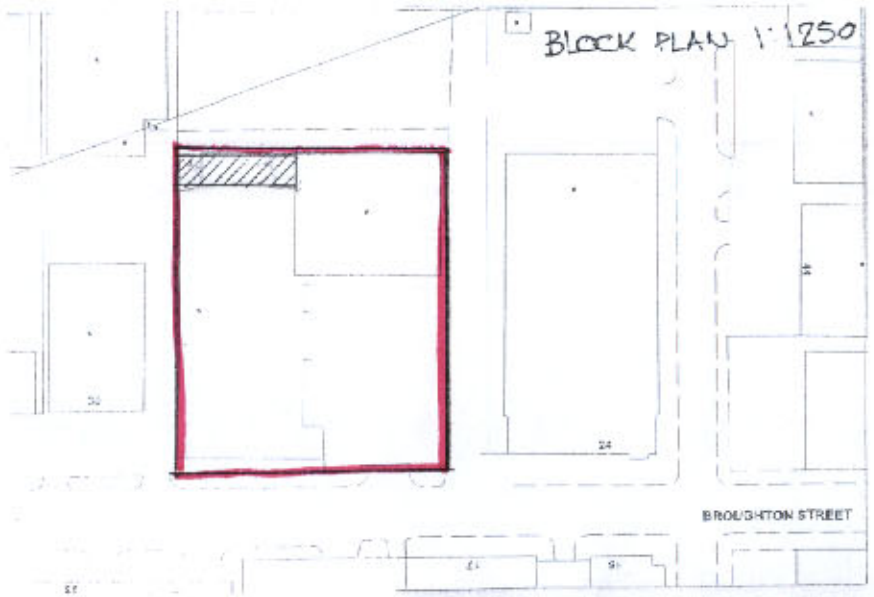

PLANNING
CKD
EPLIED
ECD 01 APR 2008
W
M
M
FOLLACTION
INIT. REC'D
DATE

PDC
ARCHITECTS

SCALE:	1:100	Drg. No.
DATE:	03:08	681.01

PROJECT DESIGN CONSULTANT
BARCLAY HOUSE, 35 WHITWORTH ST WES
MANCHESTER. M1 5NG
Telephone +44 (0) 161 228 237
Facsimile +44 (0) 161 235 264
e-mail: pdcarchitects@btopenworld.co