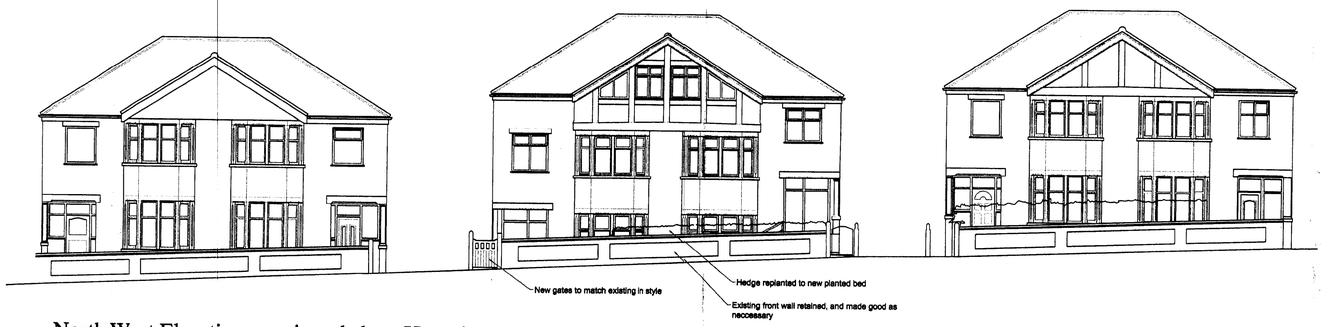

North West Elevation - as viewed along Humphrey Street - 1/100th Scale



No 36

No 34

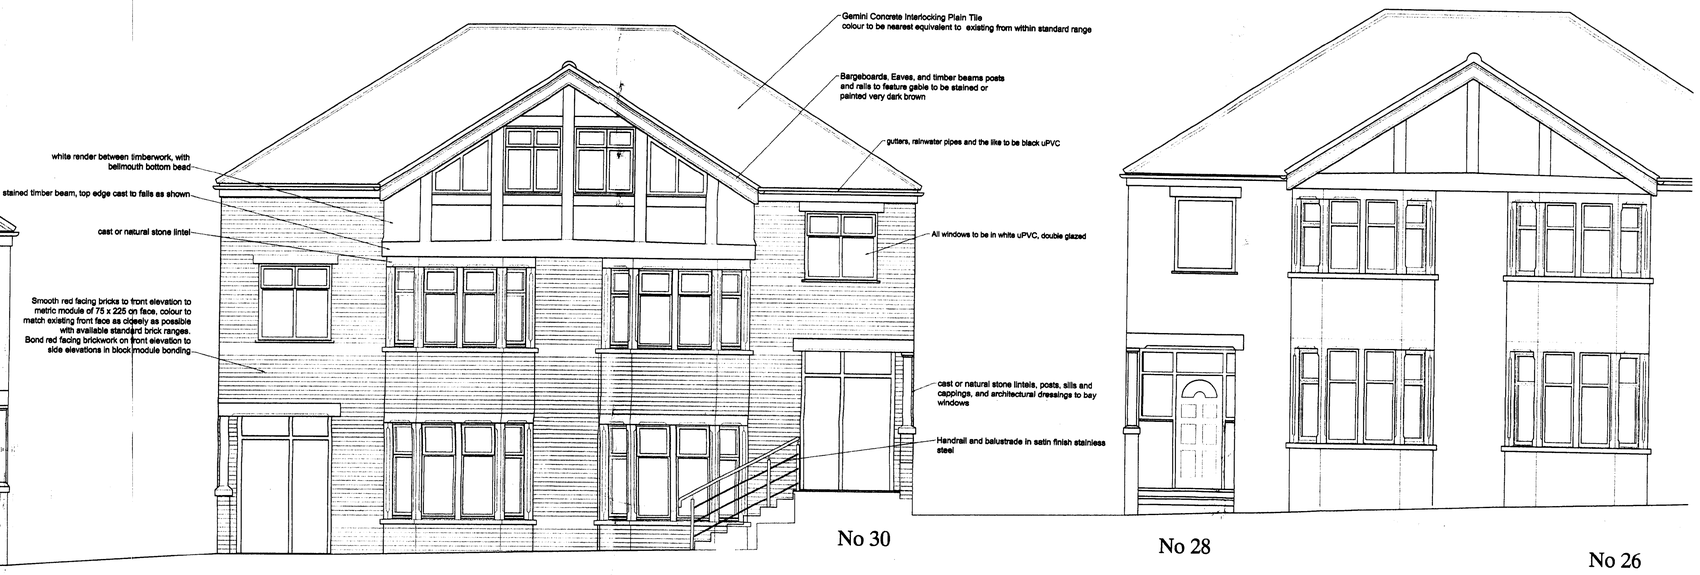

No 30

No 28

No 26

Front Elevation - North West Elevation - view from within front gardens along Humphrey Street

No 32

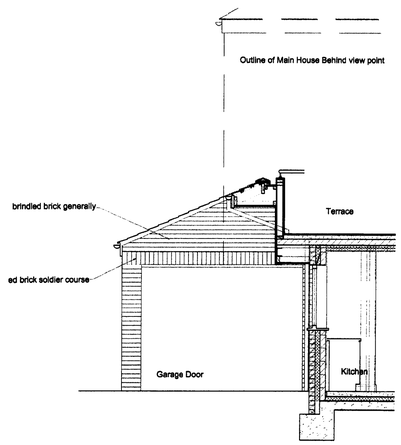

Sectional Elevation of Garage Behind House
North West Elevation

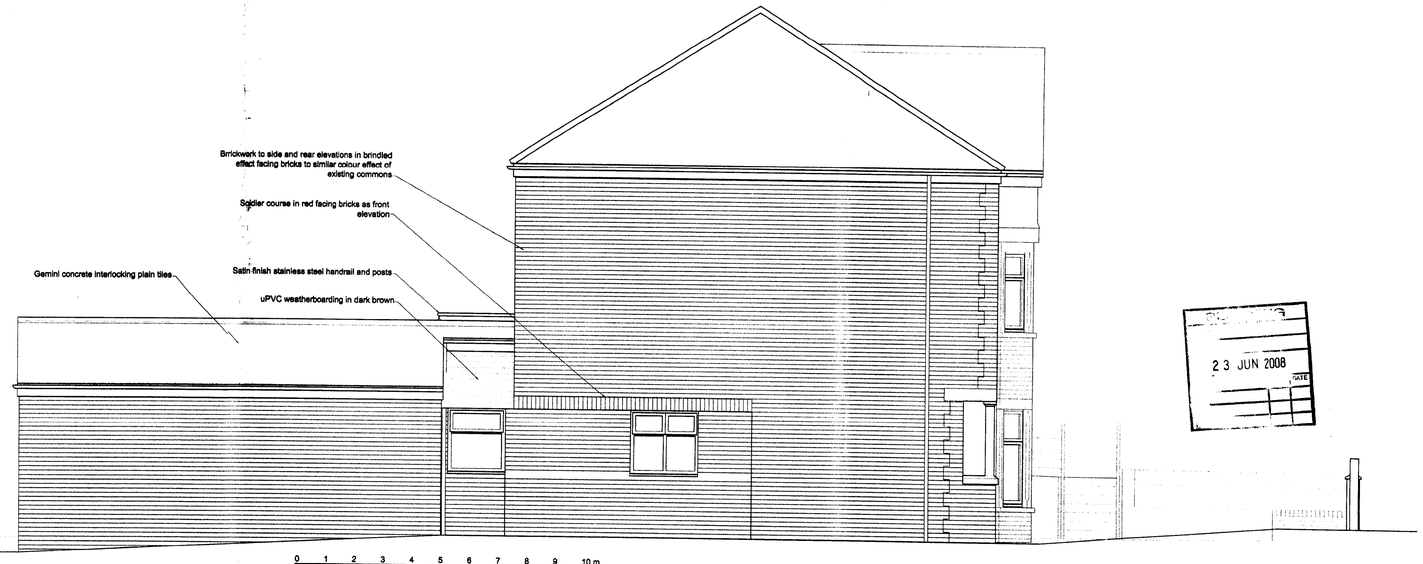

Side View - North East Elevation

23 JUN 2008
DATE

0 1 2 3 4 5 6 7 8 9 10 m
Scale Bar 1/100
0 1 2 3 4 5 m
Scale Bar 1/50

DO NOT SCALE FOR CONSTRUCTION PURPOSES - USE FIGURED DIMENSIONS

ROBIN HILL
Chartered Architect
Tel: 0161 928 7143 Fax: 0161 928 7144
93 Ashley Road, Altrincham, Cheshire WA14 2LX

Proposed New Dwellings at 30 & 32 Humphrey Street, Manchester M8 9JR for Sohail S

PROPOSED ELEVATIONS - Front and Side

Scale: 1/50th

0503/P 3